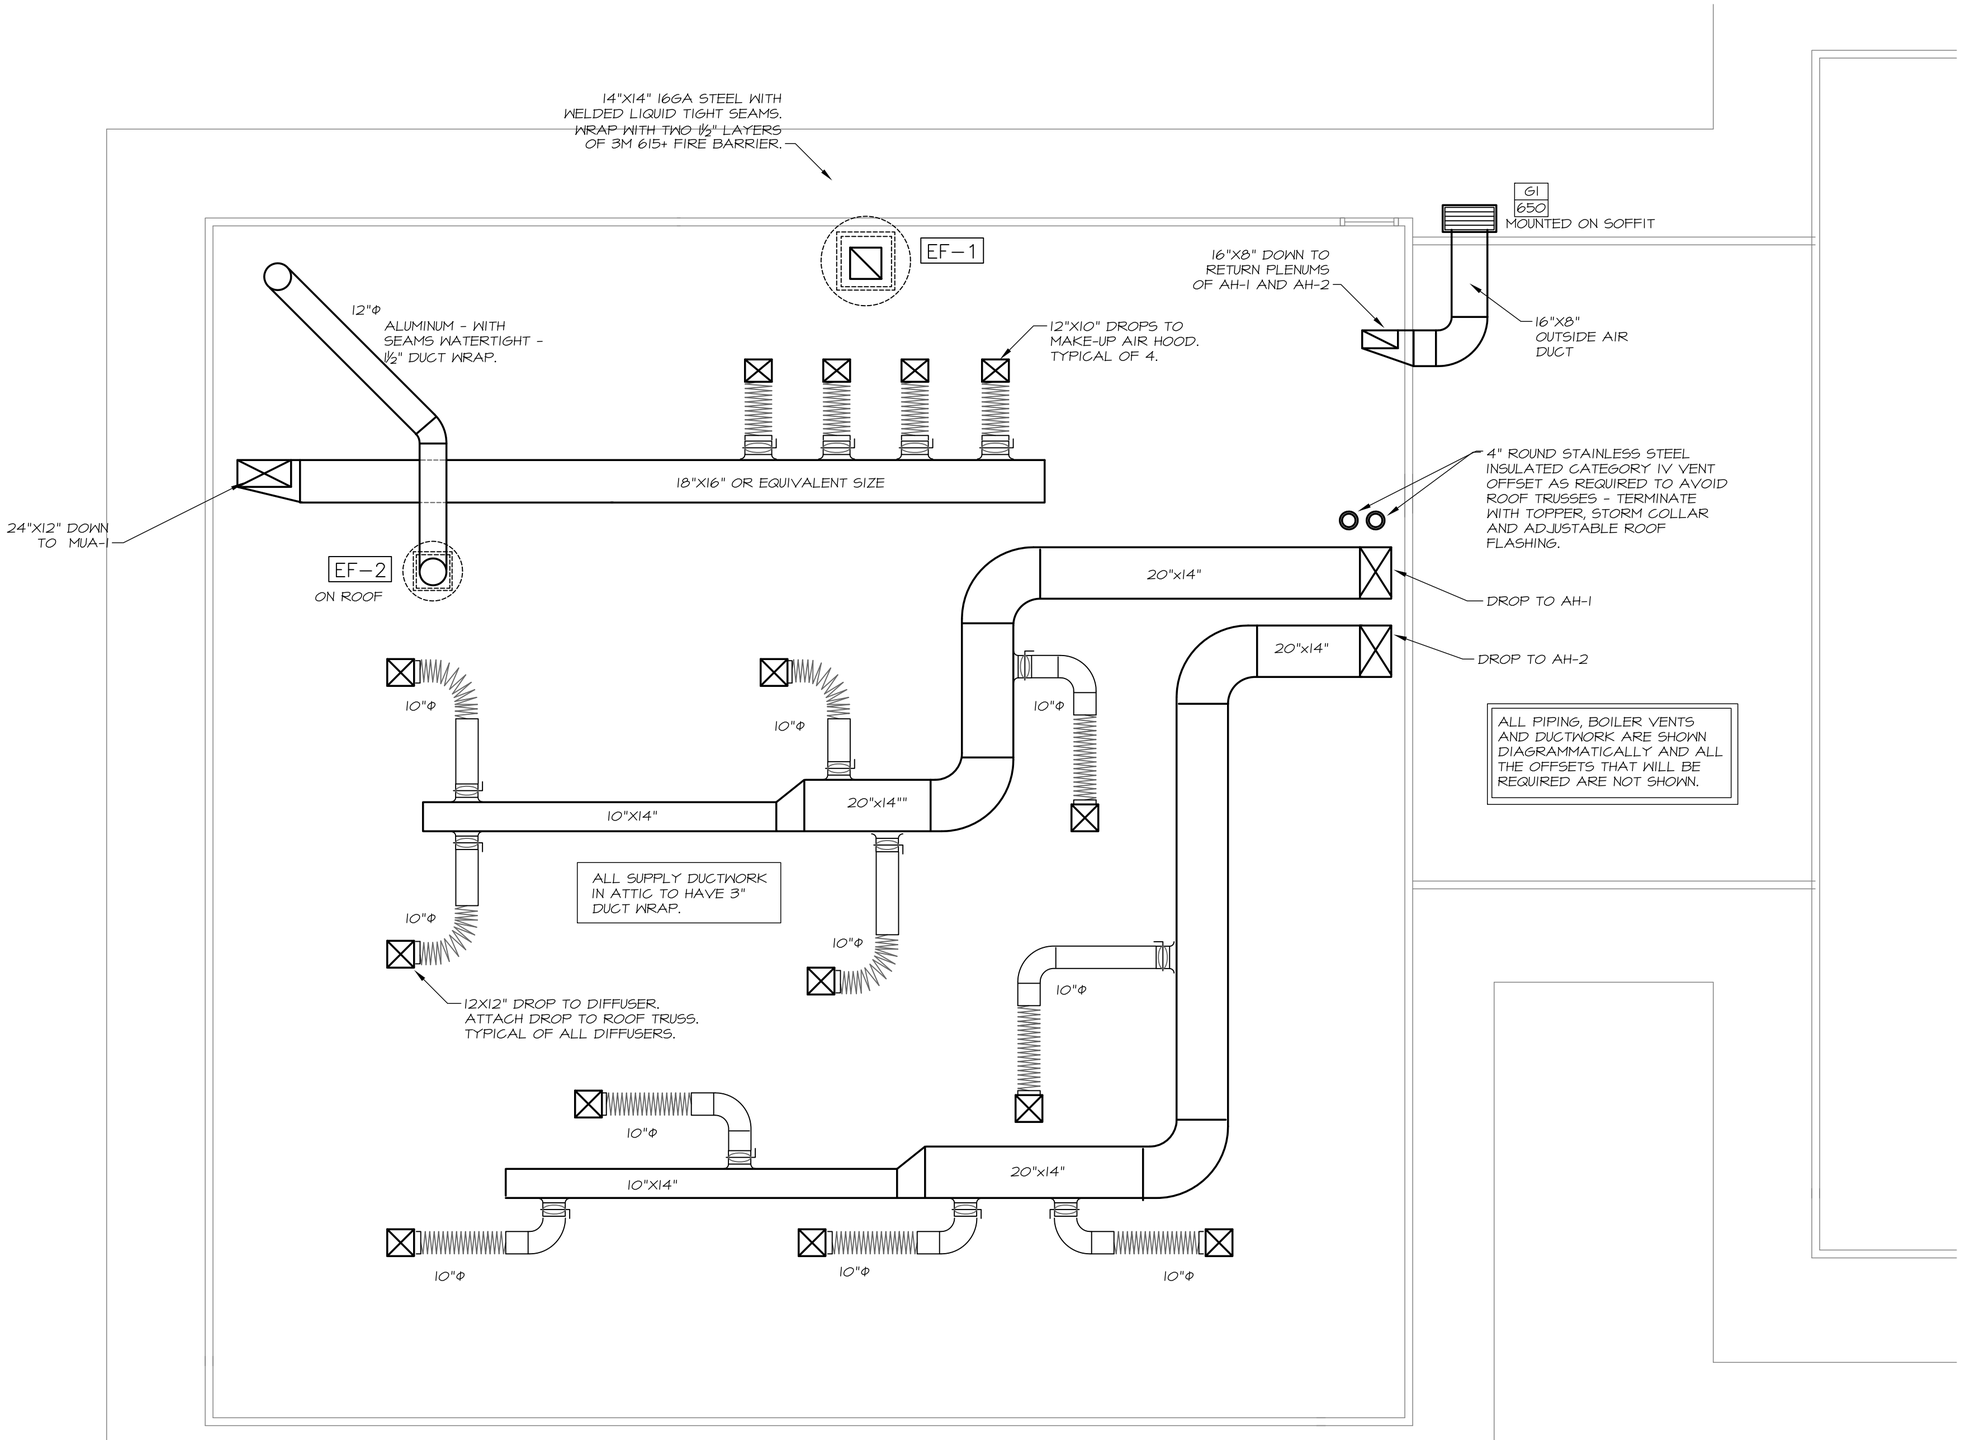

1 ATTIC MECHANICAL PLAN

SCALE: 1/4" = 1'-0"

1/4" = 1'-0"

0' 1' 2' 3' 4' 8' 12' 16'

MECHANICAL SYSTEMS ENGINEERS
ROYAL RIVER CENTER, UNIT #10
10 FOREST FALLS DRIVE
YARMOUTH, MAINE 04096
FACEBOOK: MECHANICAL SYSTEMS ENGINEERS
207-846-1441

M.S.E. Proj. 1334

© COPYRIGHT 2014

WSA
WINTON SCOTT ARCHITECTS

5 Milk Street
Portland, Maine 04101
207 774 4811
www.wintonscott.com

STATE OF MAINE
Kurt F. Magnusson 10257
LICENSED PROFESSIONAL ENGINEER

HVAC & plumbing Engineering:
MECHANICAL SYSTEMS ENGINEERS

Electrical Engineering:
SWIFT CURRENT ENGINEERING

Food Service Design Consultant:
TJM CONSULTING

Riverside Golf Course - North Course Club House Renovations

Riverside Street
Portland, Maine

REVISIONS

CONTRACT DOCUMENTS
February 03, 2014

Attic Mechanical Plan

Noted

M3

February 04, 2014 - 7:49 am
M:\Projects\1334 Riverside Clubhouse\Drawings\1334 M1-M6.dwg