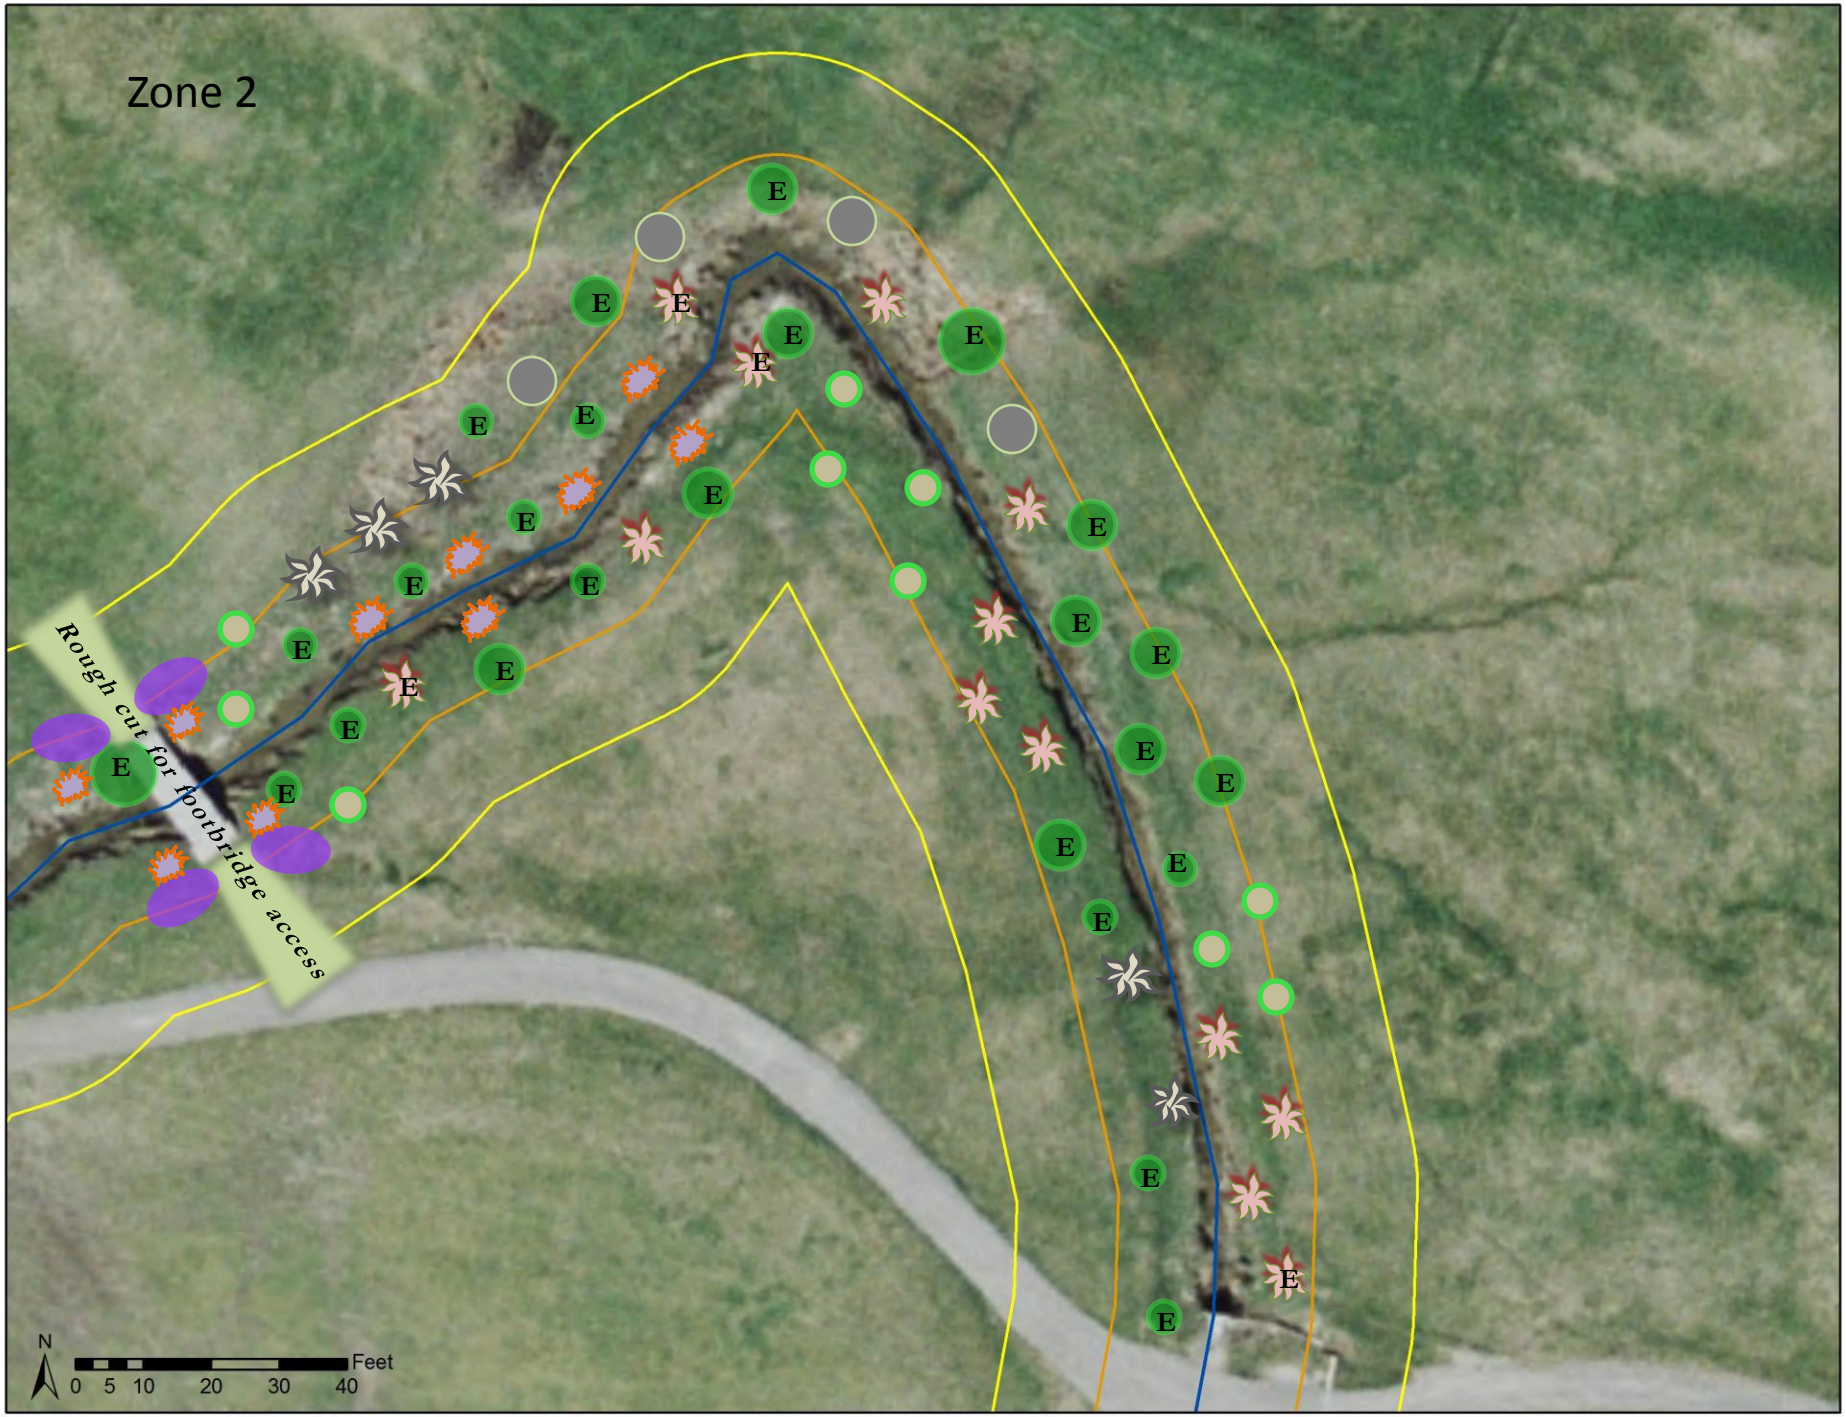
Zone 2
Rough cut for footbridge access
N
0 5 10 20 30 40
Feet