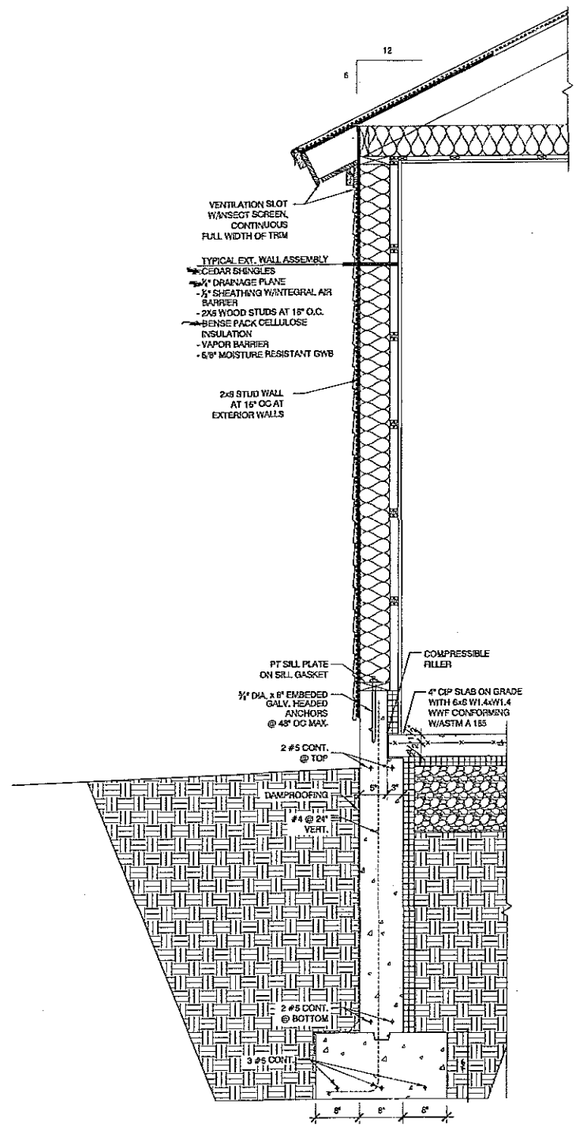

1 Wall Section
1"=1'-0"

Scott Simons Architects
79 York Street, Portland, Maine 04101
www.scottsimonsarchitects.com
207-772-4868

Scott Simons Architects

LDD PROJECT NAME:
N/A

DRAWING NAME:

FIELD BOOK USED:
N/A

REFERENCES:
Revit/ArchDwg/Dwg=2011_CSD_LVS.dwg

DESIGNED BY:
DRAWN BY:
CHECKED BY:
SCALE:
DATE:

RIVERSIDE SOUTH
GOLF COURSE PRO SHOP

CITY OF PORTLAND, MAINE
RECREATION AND FACILITIES
MANAGEMENT DEPARTMENT

SHEET #
003
PLAN NUMBER