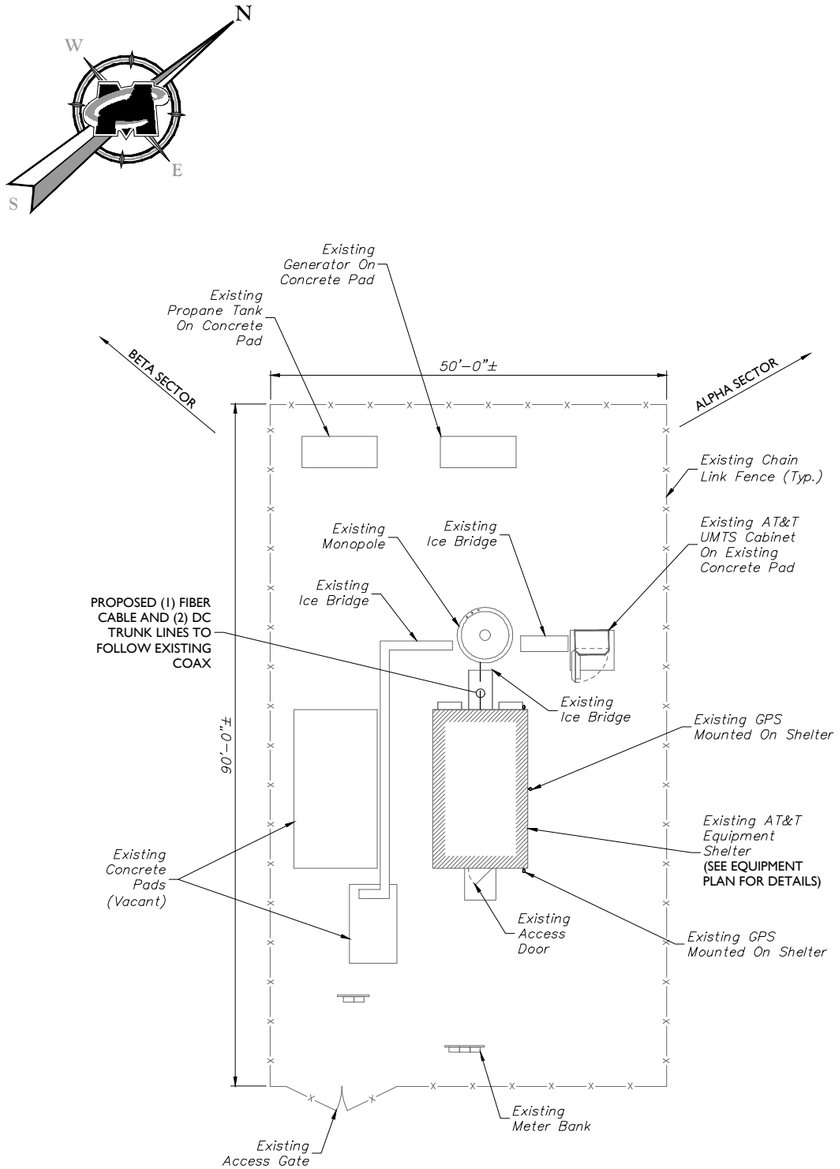

COMPOUND PLAN

GRAPHIC SCALE

10 0 5 10 20

(IN FEET)

SCALE: 1" = 10' FOR 24"X36" DRAWINGS
(DO NOT SCALE 11"X17" DRAWINGS)

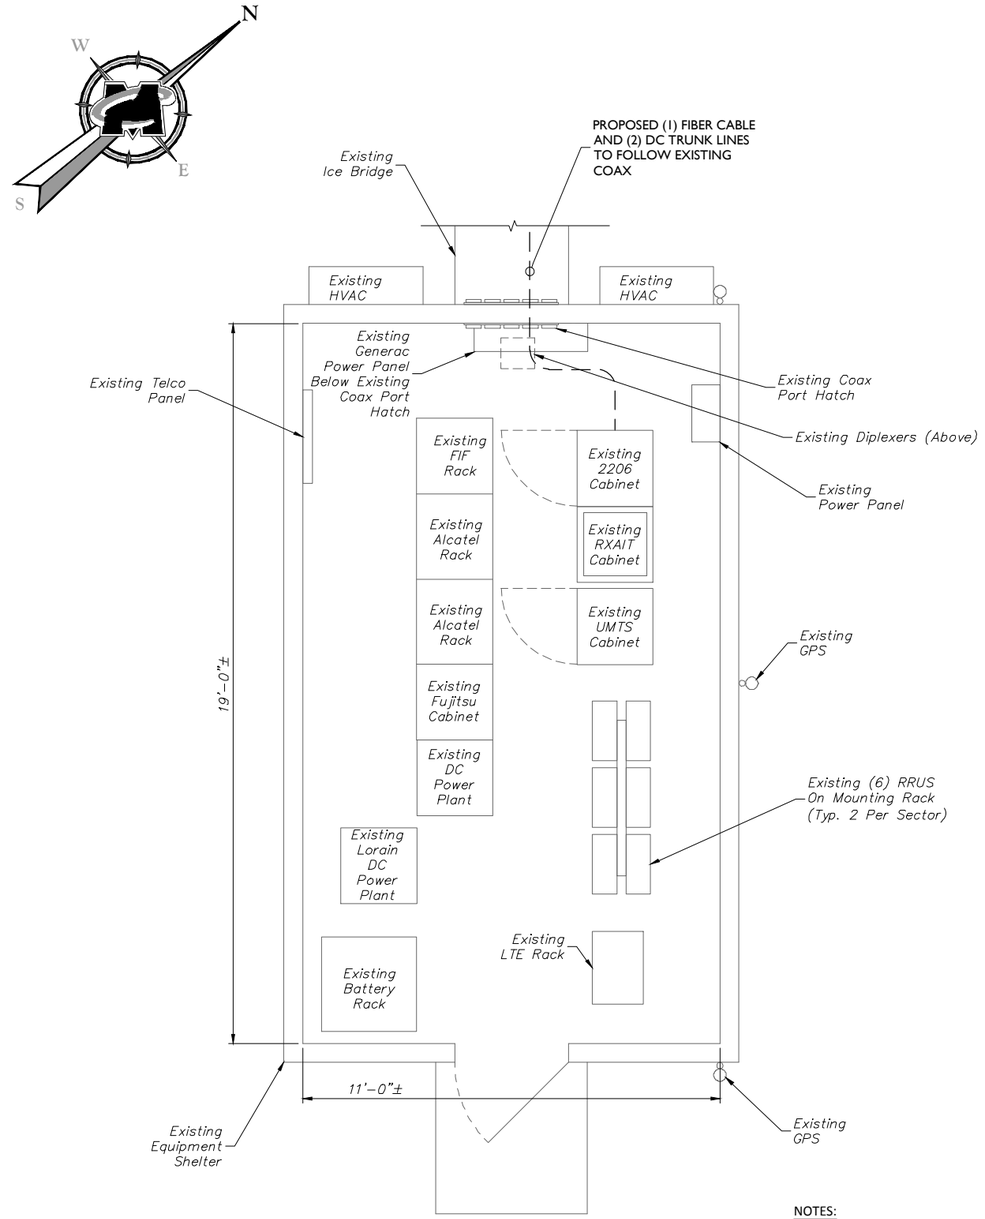

EQUIPMENT PLAN

GRAPHIC SCALE

2 0 1 2 4

(IN FEET)

SCALE: 1" = 2' FOR 24"X36" DRAWINGS
(DO NOT SCALE 11"X17" DRAWINGS)

NOTES:

1. THE CONDUIT ROUTING IS DIAGRAMMATICALLY SHOWN ON THE PLANS AND ARE ONLY APPROXIMATIONS. THE EXACT LOCATION AND ROUTING SHALL BE FIELD VERIFIED.
2. ALL DISCONNECTS AND CONTROLLING DEVICES SHALL BE PROVIDED WITH ENGRAVED LAMICOID NAMEPLATES, INDICATING THE CIRCUITS ORIGINATION AND ALL EQUIPMENT TERMINATIONS.
3. SUBCONTRACTOR SHALL PROVIDE ALL CONDUITS AND CIRCUITS AS REQUIRED FOR A COMPLETED SYSTEM AND SHALL BE IN COMPLIANCE WITH THE MANUFACTURER'S SPECIFICATIONS.
4. ALL NEW CABLING TO BE ROUTED ON EXISTING CABLE RACKS.
5. ALL INSTALLED GROUND LUGS MUST BE INSPECTION HOLE LUGS.
6. INSTALLED GROUND LEADS MUST TERMINATE AT MGB, NOT HALO.
7. NO OVERLAPPING GROUND HARDWARE.

MASER CONSULTING P.A.
Customer Loyalty Through Client Satisfaction
www.maserconsulting.com
Engineers ■ Planners ■ Surveyors
Landscape Architects ■ Environmental Scientists
Office Locations:
■ Red Bank, NJ ■ Clinton, NJ ■ Hamilton, NJ ■ Marmora, NJ ■ Mt. Arlington, NJ ■ Mt. Laurel, NJ
■ Sterling, VA ■ Norfolk, VA ■ Albuquerque, NM ■ Albany, NY ■ Chestnut Ridge, NY ■ Newburgh, NY
■ Hawthorne, NY ■ Lehigh Valley, PA ■ Exton, PA ■ Philadelphia, PA ■ Columbia, MD ■ Tampa, FL

Copyright © 2016. Maser Consulting P.A. All Rights Reserved. This drawing and all the information contained herein is authorized for use only by the party for whom the services were contracted or to whom it is certified. This drawing may not be copied, reused, disclosed, distributed or relied upon for any other purpose without the express written consent of Maser Consulting P.A.

smartlink
1362 MELLON ROAD
SUITE 140
HANOVER, MD 21076
TEL: (410) 582-8043 FAX: (443) 221-2962

at&t

NEW CINGULAR WIRELESS PCS, LLC
550 COCHITUATE ROAD
FRAMINGHAM, MA 01701

811 Know what's below. Call before you dig.

PROTECT YOURSELF
ALL STATES REQUIRE NOTIFICATION OF EXCAVATORS, DESIGNERS, OR ANY PERSON PREPARING TO DISTURB THE EARTH'S SURFACE ANYWHERE IN ANY STATE

FOR STATE SPECIFIC DIRECT PHONE NUMBERS VISIT:
WWW.CALL811.COM

SCALE : AS SHOWN

JOB NUMBER : 15946041A

REV	DATE	DESCRIPTION	BY	CHECKED BY
1	04/08/16	ISSUED FOR CONSTRUCTION	MSG	FEP
0	03/23/16	ISSUED FOR CONSTRUCTION	JRF	FEP

STATE OF MAINE
FRANK E. PAZDEN
LICENSED PROFESSIONAL ENGINEER

FRANK E. PAZDEN
MAINE PROFESSIONAL ENGINEER LICENSE NUMBER: 12798

IT IS A VIOLATION OF LAW FOR ANY PERSON, UNLESS THEY ARE ACTING UNDER THE DIRECTION OF THE RESPONSIBLE LICENSED PROFESSIONAL ENGINEER, TO ALTER THIS DOCUMENT.

SITE NAME:
NORTH PORTLAND
FA10096382
SITE # MEL05015
CROWN CASTLE SITE #856245

1340 RIVERSIDE STREET
PORTLAND, ME 04103
COUNTY OF CUMBERLAND

MT. ARLINGTON OFFICE
400 Valley Road
Suite 304
Mount Arlington, NJ 07856
Phone: 973.398.3110
Fax: 973.398.3199
email: solutions@maserconsulting.com

SHEET TITLE :
ROOFTOP AND EQUIPMENT PLAN

SHEET NUMBER :
A-1