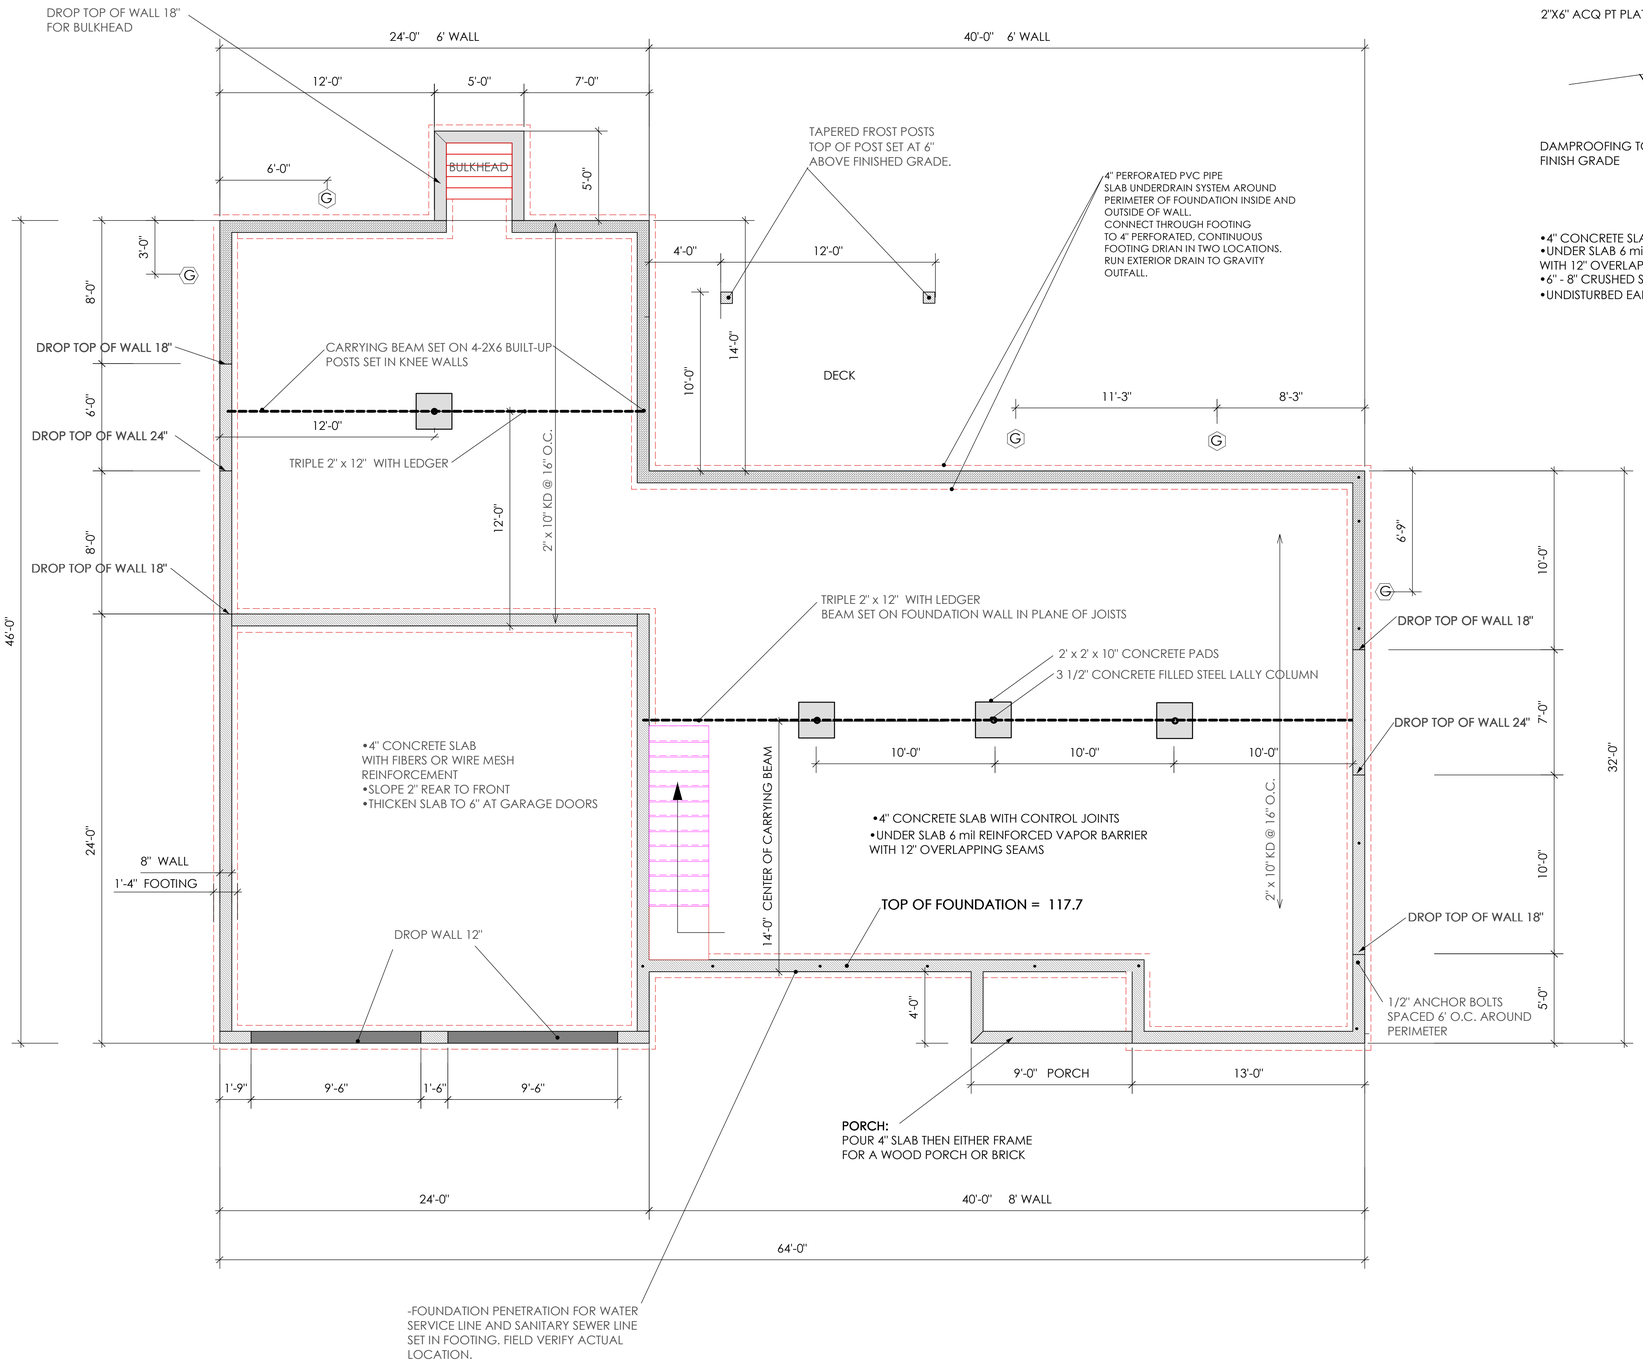

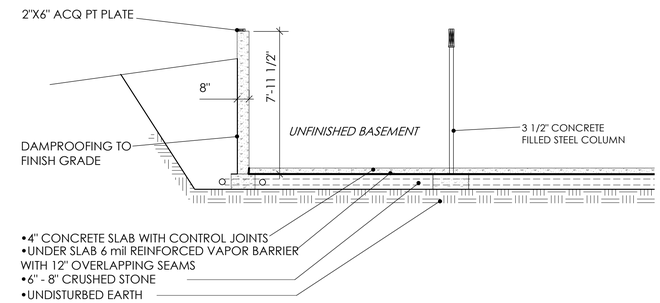

FOUNDATION PLAN

NOTES:

FOUNDATION DROPS TO BE FIELD VERIFIED AFTER PRELIMINARY GRADING.

Seal:

STATE OF MAINE
STEPHEN W. TIBBETTS
NO. 3314
LICENSED
PROFESSIONAL ENGINEER

Owner/Builder:
Dan Anderson Real Estate, Inc.
Appraisals, Brokerage, & Consulting
1326 Washington Ave
Portland, ME 04103

Engineer:
Stephen W. Tibbetts, P.E.
Professional Civil Engineer
15 Oak Ridge Road, Brunswick, Maine 04011
(207) 725-2667

Project:
NEW RESIDENCE
8 BALLPARK DRIVE
PORTLAND, MAINE

Scale 1/4"=1'

Date AUGUST 22, 2016

Revisions

FOUNDATION

A3