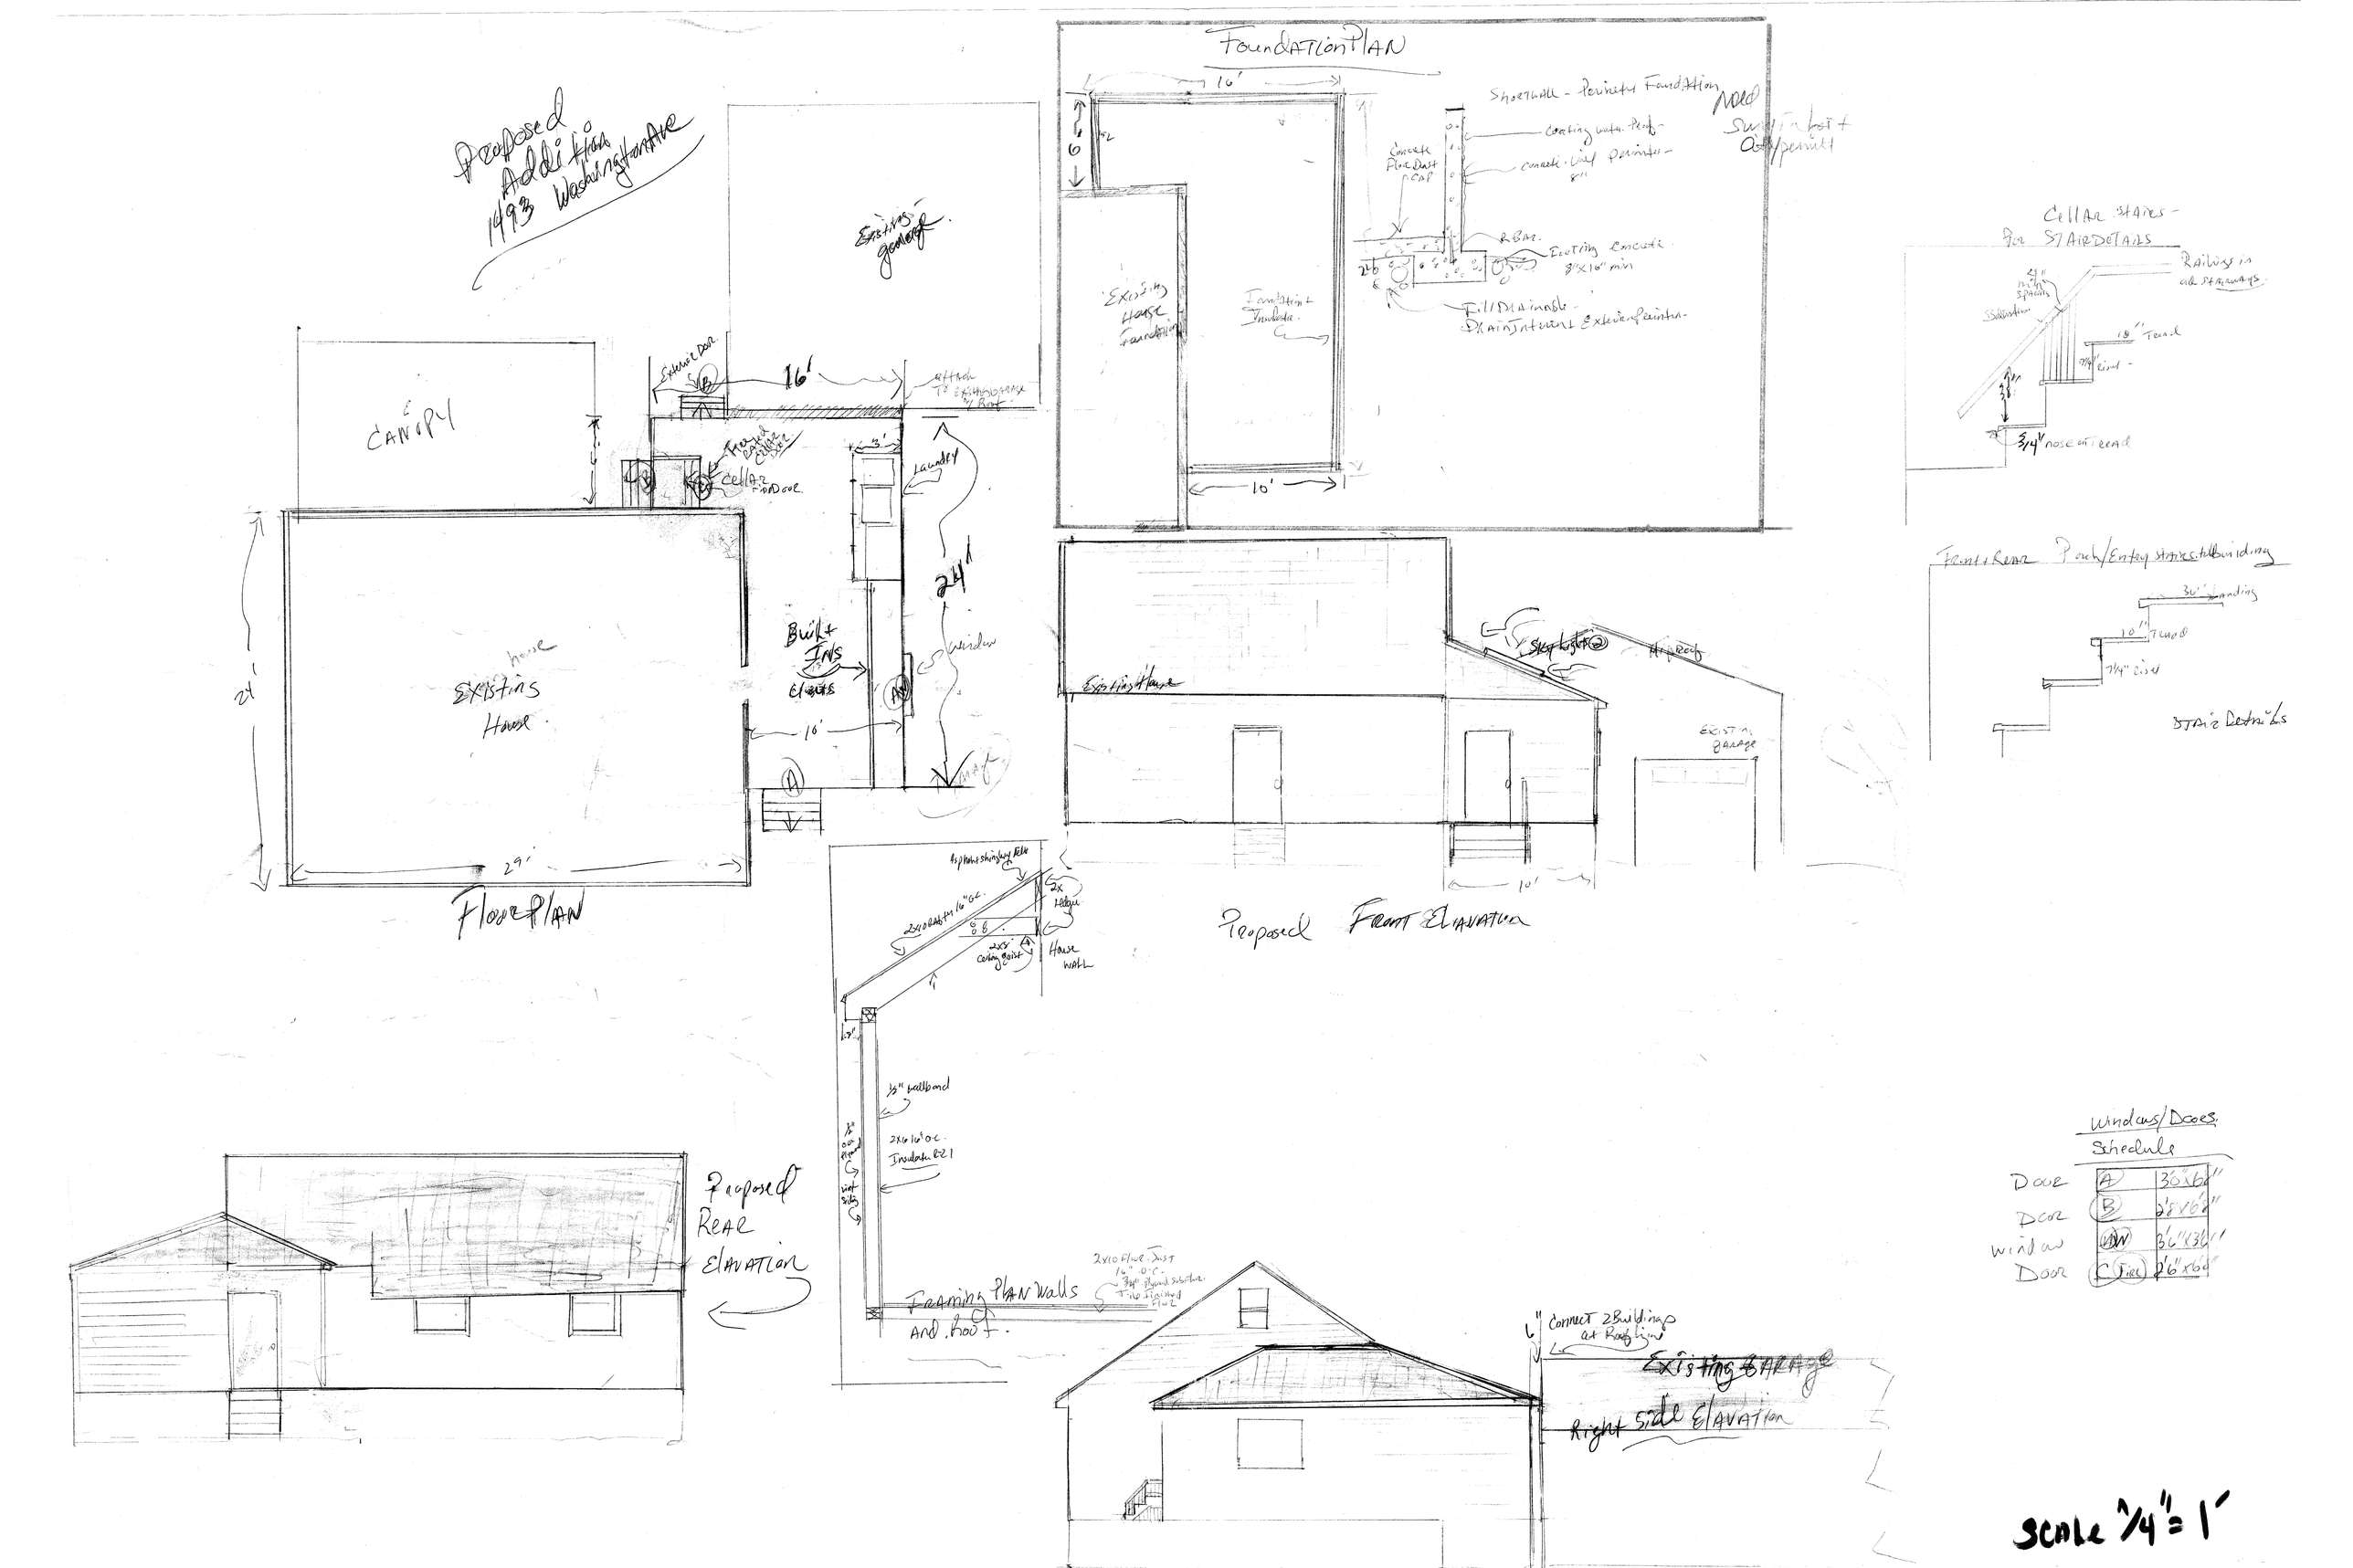
Proposed Addition
1493 Washington Ave
Existing garage
CANOPY
Sliding door
16'
Attach to existing w/ Bolt
Front entry
Cellar Hatch door
Laundry
3'
24'
Built Ins
Existing House
Window
16'
29'
Floor PLAN
FOUNDATION PLAN
16'
16'
10'
Shotcrete - Perimeter Foundation
Coating with Plastic
Concrete Wall Painted
8"
Smooth Floor Dust Coat
RBM
Existing Concrete
8"x16" min
Fill Drainable
Drainage Interior & Exterior Painted
Existing House Foundation
Foundation Insulate
Sump Pit Not Shown on permit
CELLAR STAIRS -
See STAIR DETAILS
Railings on both Stairways
Tread
Rise
3/4" nose on tread
Front + Rear Porch/Entry Stairs to Building
36" Landing
10" Tread
7 1/4" Rise
Stairs Details
Existing House
Skylight
Hip Roof
EXISTING GARAGE
10'
Proposed FRONT ELEVATION
Hip Roof Shingles Flat
2x10 Rafters 16" OC.
2x Fascia
Ceiling Joist
2x8
Ceiling Paint
House Wall
1/2" Plasterboard
2x10 16" OC.
Insulation R21
Vinyl Siding
FRAMING PLAN Walls AND Roof
2x10 Floor Joist 16" O.C.
3/4" Plywood Subfloor T+G Staggered Glue
Proposed Rear ELEVATION
Connect 2 Buildings at Roofline
Existing GARAGE
Right Side ELEVATION
Windows/Doors Schedule
Door A 3'0"x6'8"
Door B 2'8"x6'8"
Window W 3'0"x3'0"
Door C (Twin) 2'6"x6'8"
SCALE 1/4" = 1'