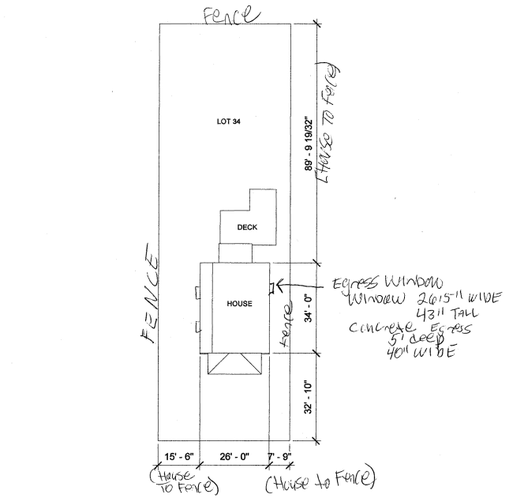

1 Site
1" = 20'-0"

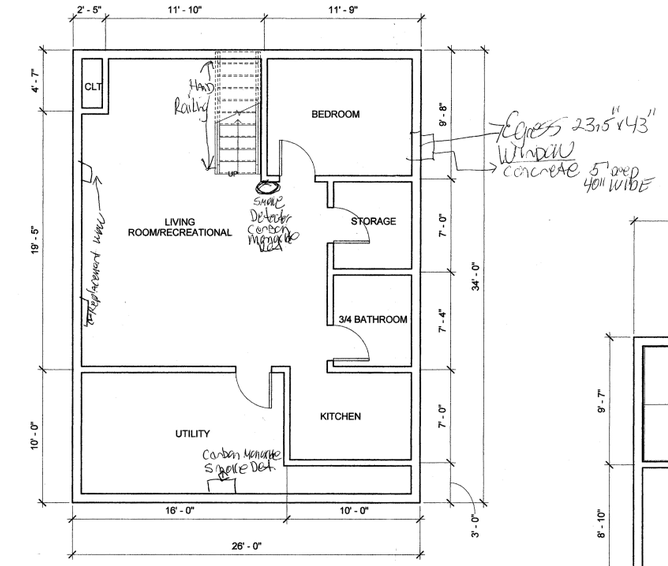

2 BASEMENT
1/4" = 1'-0"

Unit Requesting Legalization

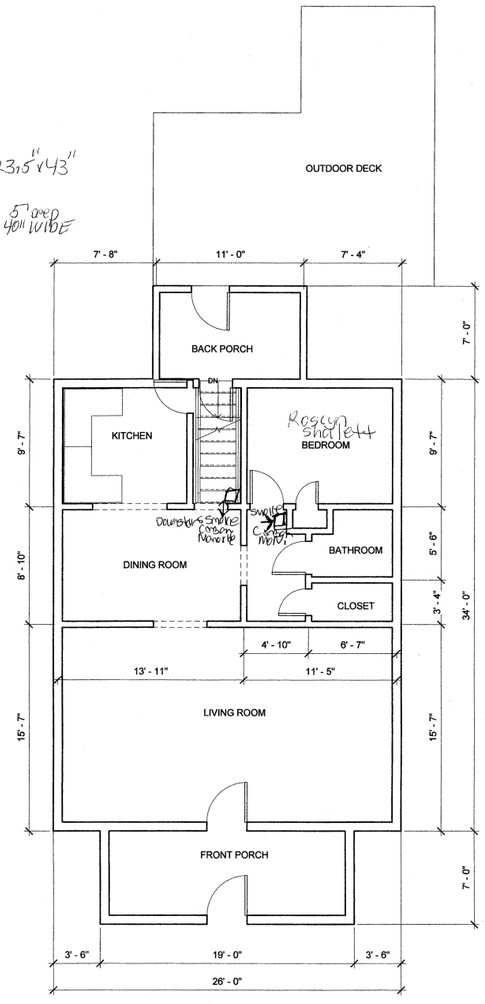

3 FIRST FLOOR
1/4" = 1'-0"

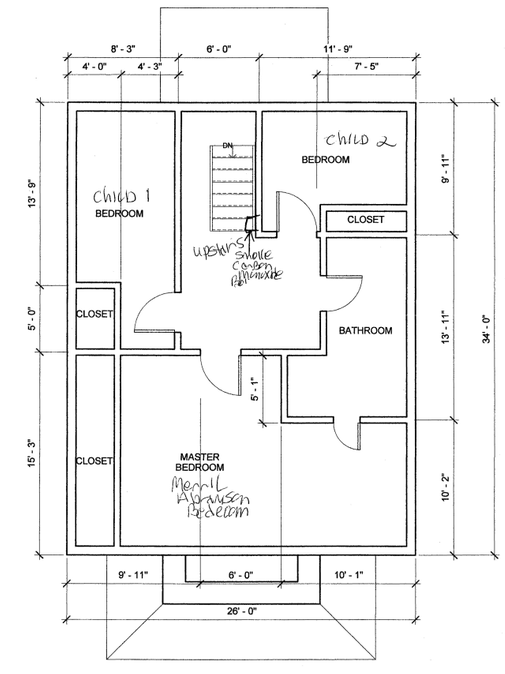

4 SECOND FLOOR
1/4" = 1'-0"

No.	Description	Date

MERRILL ABRAMSON

23 SANBORN ST

PORTLAND, MAINE 04103

Project Number	2017-001
Date	01/12/2017
Drawn By	JH
Checked By	JH

A101

Scale	As indicated

1/13/2017 4:38:20 PM