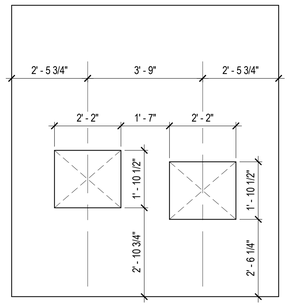

ATM ROUGH WALL OPENING ELEVATION 3
SCALE: 1/2" = 1'-0"

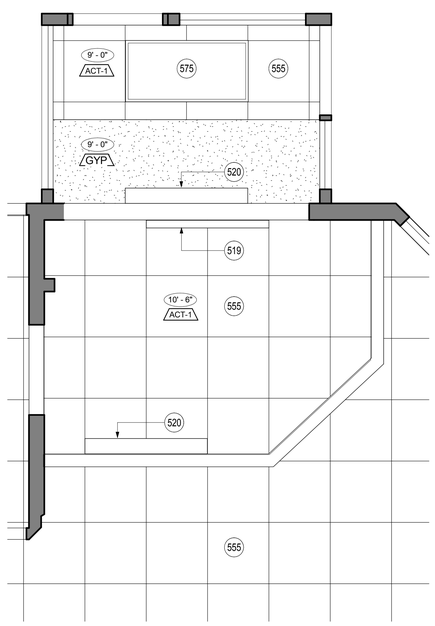

ENLARGED ATM ROOM - RCP 2
SCALE: 1/2" = 1'-0"

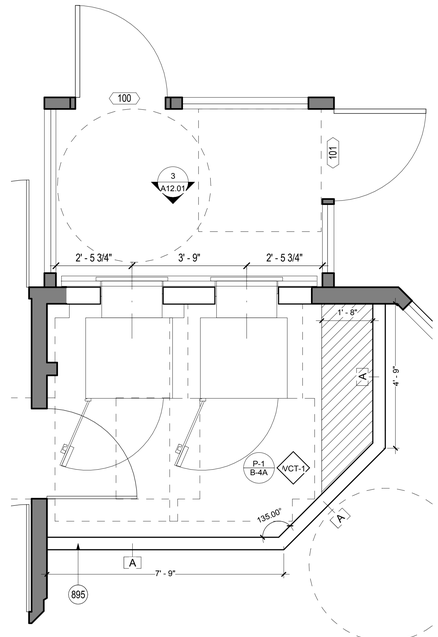

ENLARGED ATM ROOM - PLAN 1
SCALE: 1/2" = 1'-0"

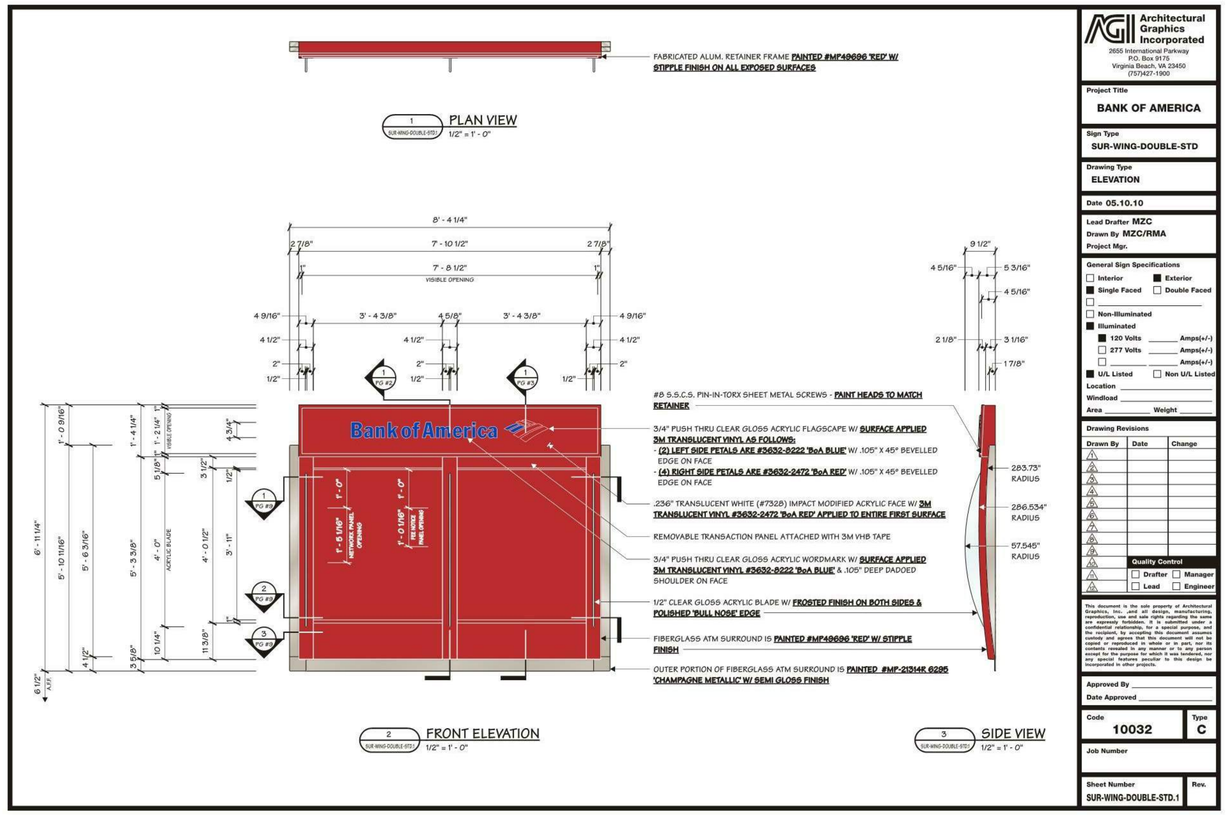

BOA-SUR WING DOUBLE SURROUND
SCALE: 3/8" = 1'-0" 4

Architectural Graphics Incorporated
2605 International Parkway
P.O. Box 9176
Virginia Beach, VA 23450
(757)427-1900

Project Title: BANK OF AMERICA
Sign Type: SUR-WING-DOUBLE-STD
Drawing Type: ELEVATION
Date: 05.10.10
Lead Drafter: MZC
Drawn By: MZC/RMA
Project Mgr.

General Sign Specifications
Interior / Exterior
Single Faced / Double Faced
Non-Illuminated
Illuminated
120 Volts _____ Amps(+/-)
277 Volts _____ Amps(+/-)
_____ _____ Amps(+/-)
U/L Listed / Non U/L Listed
Location
Windload
Area _____ Weight _____

Drawing Revisions

Drawn By	Date	Change

Quality Control: Drafter / Manager / Lead / Engineer

This document is the sole property of Architectural Graphics, Inc., and all design, manufacturing, reproduction, use and sale rights regarding the same are expressly forbidden. It is submitted under a confidential relationship, for a special purpose, and the recipient by accepting it, agrees to return it upon demand and agrees that this document will not be copied or reproduced in whole or in part, nor its contents revealed in any manner or to any person except for the purpose for which it was furnished, nor any special features peculiar to this design be incorporated in other projects.

Approved By _____
Date Approved _____

Code: 10032 Type: C
Job Number
Sheet Number: SUR-WING-DOUBLE-STD.1 Rev.

KEY NOTES

519 EXISTING SURFACE MOUNTED LIGHT FIXTURE TO REMAIN.
520 EXISTING HVAC DEVICE TO REMAIN.
555 NEW CEILING GRID / TILES AND LIGHTING. CEILING TO BE INSTALLED AT EXISTING CEILING HEIGHT, U.O.N.
575 PROVIDE TYPE A 2X4 4-LAMP GRID TROFFER W/LAMPS R SERIES BY SECURITY LIGHTING SYSTEMS INC. FINISH IN HIGH REFLECTANCE WHITE POWDER-COAT PAINT.
895 RELOCATE ALARM PANEL. G.C. TO COORDINATE WITH BANK'S SECURITY VENDOR.

GENERAL NOTES

A. ALL NEW DOOR FRAMES TO MATCH EXISTING STYLE AND DIMENSIONS. FINISH TO MATCH EXISTING, U.N.O.
B. PROVIDE NEW FLOOR THRESHOLD TRANSITIONS WHERE NEW FLOORING IS INSTALLED AND MEETS EXISTING FLOORING. VERIFY ALL EXISITNG FLOORING TYPES AT NEW THRESHOLDS. NOTIFY ARCHITECT OF ANY CONFLICTS BEFORE ORDERING AND INSTALLATION.
C. REFER TO SHEET A00.40 FOR ALL THRESHOLD REGULATIONS.

NOTE: EVERY KEY NOTE MAY NOT APPEAR ON THIS PAGE

Bank of America
39 Auburn Street, Portland, ME 04103

Gensler
One Beacon Street
Third Floor
Boston MA 02108
Tel: 617.619.5700
Fax: 617.619.5701

Issue #	Issue Date	Issue Description
1	08/15/2014	ISSUE FOR BID AND PERMIT

Seal/Signature

Project Name: ADA UPGRADES
Project Number: 11.6560.125
Description: TYPICAL DETAILS
Scale: As indicated

A12.01

© 2014 Gensler

J:\11.6560.125\BIM\Building Model_User Model Files\Delia Gott_2014_BOA_Portland- 39 Auburn St_R2013.rvt