Know what's **below.**
Call before you dig.

Bank of America

ADA UPGRADE PROGRAM

PARCEL 375-C-018
39 AUBURN STREET
CITY OF PORTLAND
CUMBERLAND COUNTY, MAINE

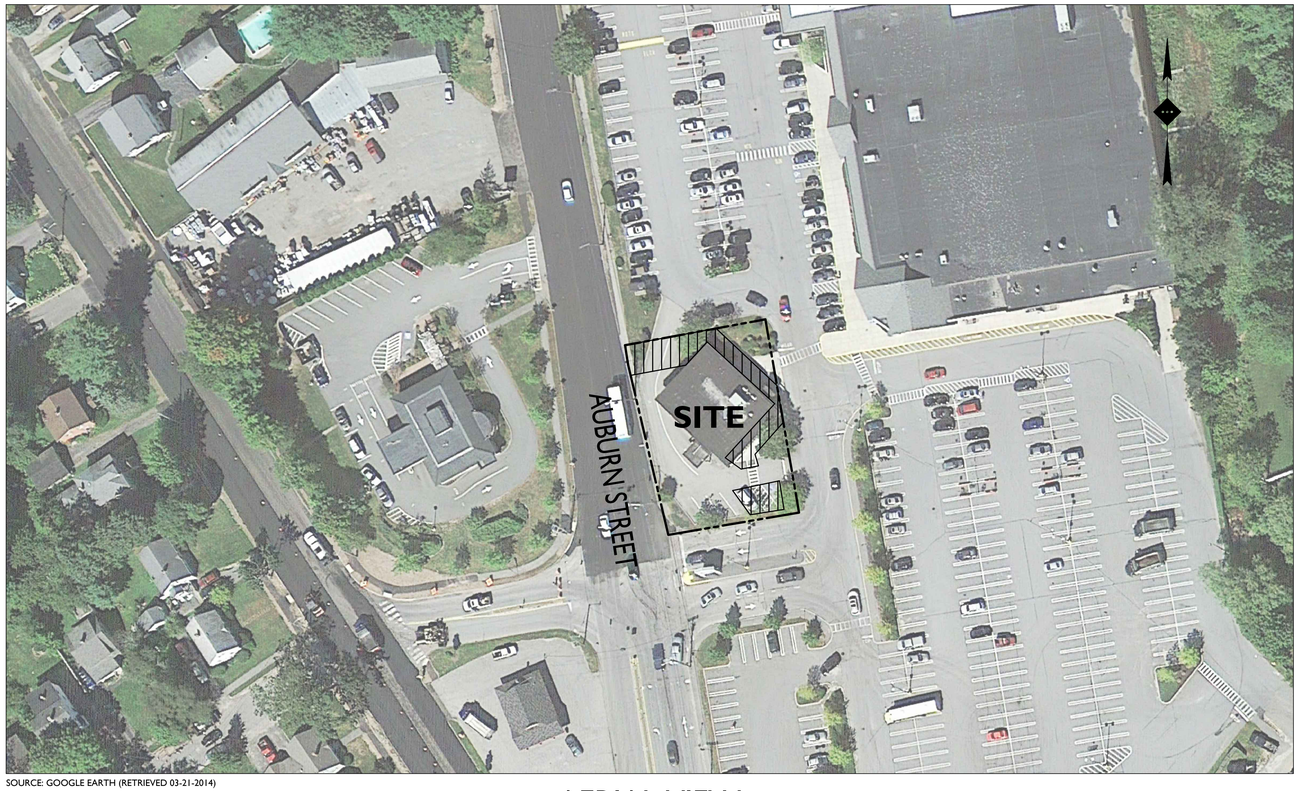

SOURCE: GOOGLE EARTH (RETRIEVED 03-21-2014)

AERIAL VIEW
1" = 50±

STONEFIELD
engineering & design, llc.

Rutherford, NJ · Islandia, NY · New York, NY · Bloomfield Hills, MI
www.stonefieldeng.com

Headquarters: 75 Orient Way, Suite 303, Rutherford, NJ 07070
Phone 201.340.4468 · Fax 201.340.4472

SHEET INDEX

DRAWING TITLE	SHEET #
COVER SHEET	C1
EXISTING CONIDITONS PLAN	C2
DEMOLITION & SITE PLANS	C3
GRADING PLAN	C4
NOTES & DETAILS	C5

Bank of America

ADA Upgrades
Portland, Maine

Parcel 375-C-018
39 Auburn Street
City of Portland
Cumberland County, Maine

ARCHITECT:

Gensler

10 North Park Place
Suite 400
Morristown, NJ 07960
Telephone 973.290.8500
Facsimile 973.290.8585

CIVIL ENGINEER:

STONEFIELD
engineering & design, llc.

Rutherford, NJ · Islandia, NY
New York, NY · Bloomfield Hills, MI
www.stonefieldeng.com

Headquarters: 75 Orient Way, Suite 303, Rutherford, NJ 07070
Phone 201.340.4468 · Fax 201.340.4472

Issue	Date & Issue Description	By	Check
01	03/27/2014	PDM	MRW
	FOR CLIENT REVIEW		

CHARLES D. OLIVO, P.E.
MAINE LICENSE No. 12545
LICENSED PROFESSIONAL ENGINEER

PDM — DRAWN BY
MRW — CHECKED BY

STONEFIELD
engineering & design, llc.

SCALE: (H) 1" = 50' ±

PROJECT ID: T-14105

TITLE:

COVER SHEET

SHEET:

C1

T:\14105 BAS, TX AUBURN ST, PORTLAND, ME\CAD\PLOTS\PLOTS-01 COVER.DWG