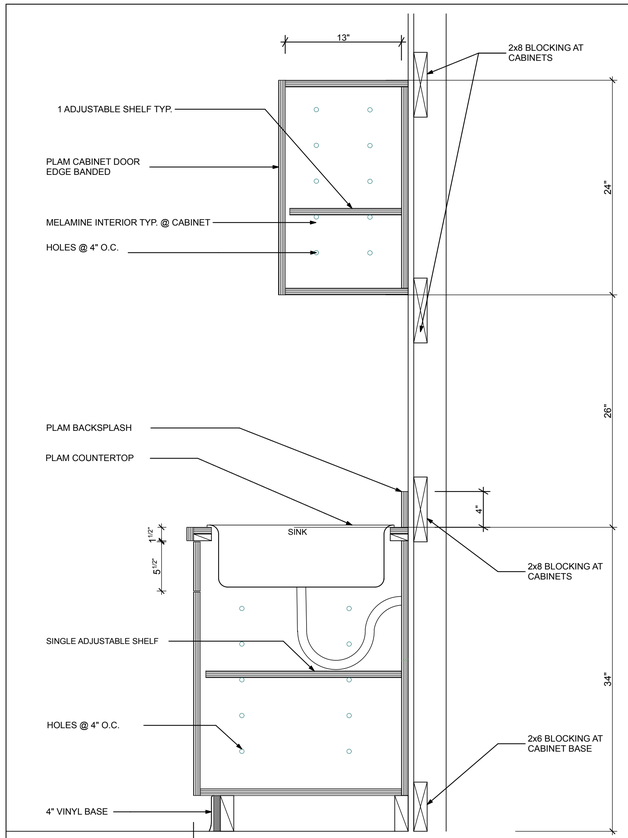

1 A3.1 SINK CAB DETAIL

SCALE: 1 1/2"= 1'-0"

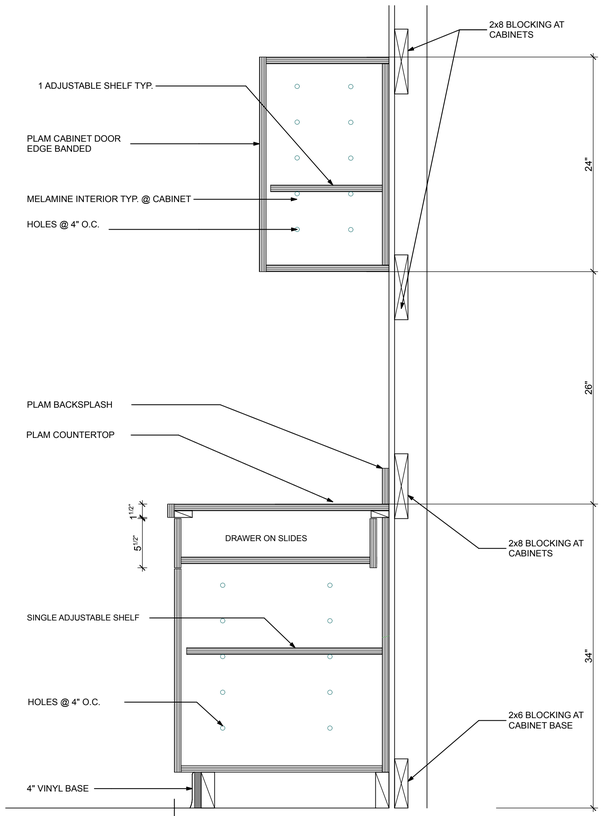

2 A3.1 WALL & BASE CABS

SCALE: 1 1/2"= 1'-0"

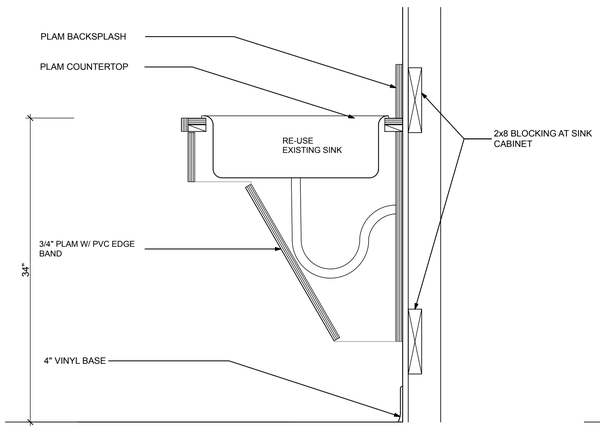

3 A3.1 KITCHEN SINK

SCALE: 1 1/2"= 1'-0"

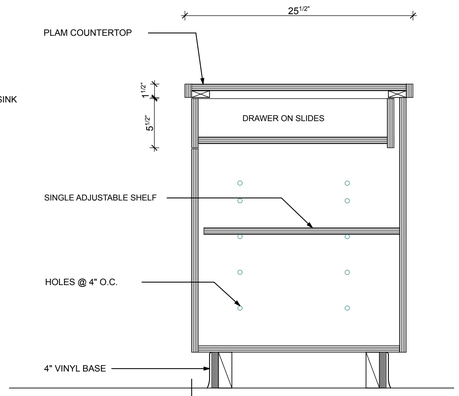

4 A3.1 BASE CABS

SCALE: 1 1/2"= 1'-0"

2" 1" 1/2" 0

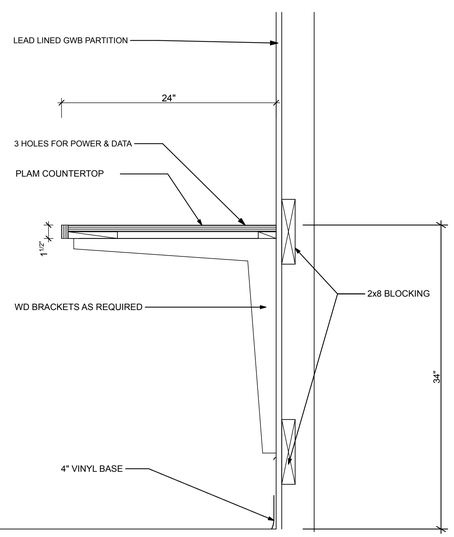

5 A3.1 X-RAY CONTROL COUNTER

SCALE: 1 1/2"= 1'-0"

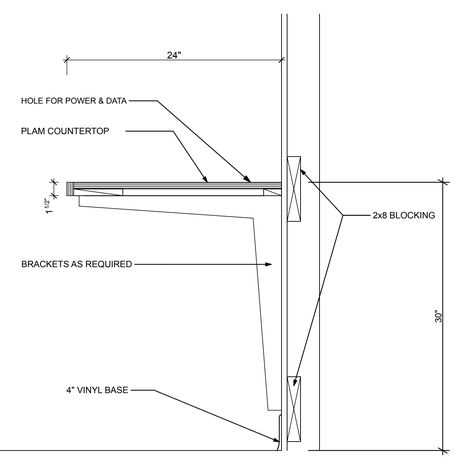

6 A3.1 WORK DESK DETAIL

SCALE: 1 1/2"= 1'-0"

ISSUED FOR PERMIT
MARCH 6, 2017

THIS DRAWING IS AN INSTRUMENT OF SERVICE AND SHALL REMAIN THE PROPERTY OF WHIPPLE CALLENDER ARCHITECTS. IT SHALL NOT BE USED FOR ANY OTHER PURPOSE THAT FOR WHICH IT IS SPECIFICALLY FURNISHED

MEDICAL OFFICES FOR NEW ENGLAND FOOT & ANKLE SPECIALISTS

RENOVATIONS TO 117 AUBURN STREET

PORTLAND, MAINE 04103

LICENSED ARCHITECT ANNE E. CALLENDER No. 1861 STATE OF MAINE

WHIPPLE CALLENDER ARCHITECTS

136 PLEASANT AVE.
PORTLAND, ME 04103
P 207.775.2696
F 207.775.3631
www.whipplecallender.com

MARK	DATE	DESCRIPTION
	2-28-2017	ISSUED FOR STATE FIRE PERMIT
	3-6-2017	ISSUED FOR PERMIT W/ SURVEY

DATE: 3/6/17
CHECKED BY: AEC
DRAWN BY: CLL
JOB: NEF
SHEET TITLE: DETAILS

A3.1

A3.1 DETAILS - Plotted on 3/6/17 at 10:37 AM by Cynthia - File Path: J:\Volumes\NICA Expansion Drive_WCA Projects\2017 Projects\NEF NEW ENGLAND FOOT & ANKLE FAMILY\CAD Models\NEF Model_20.pln