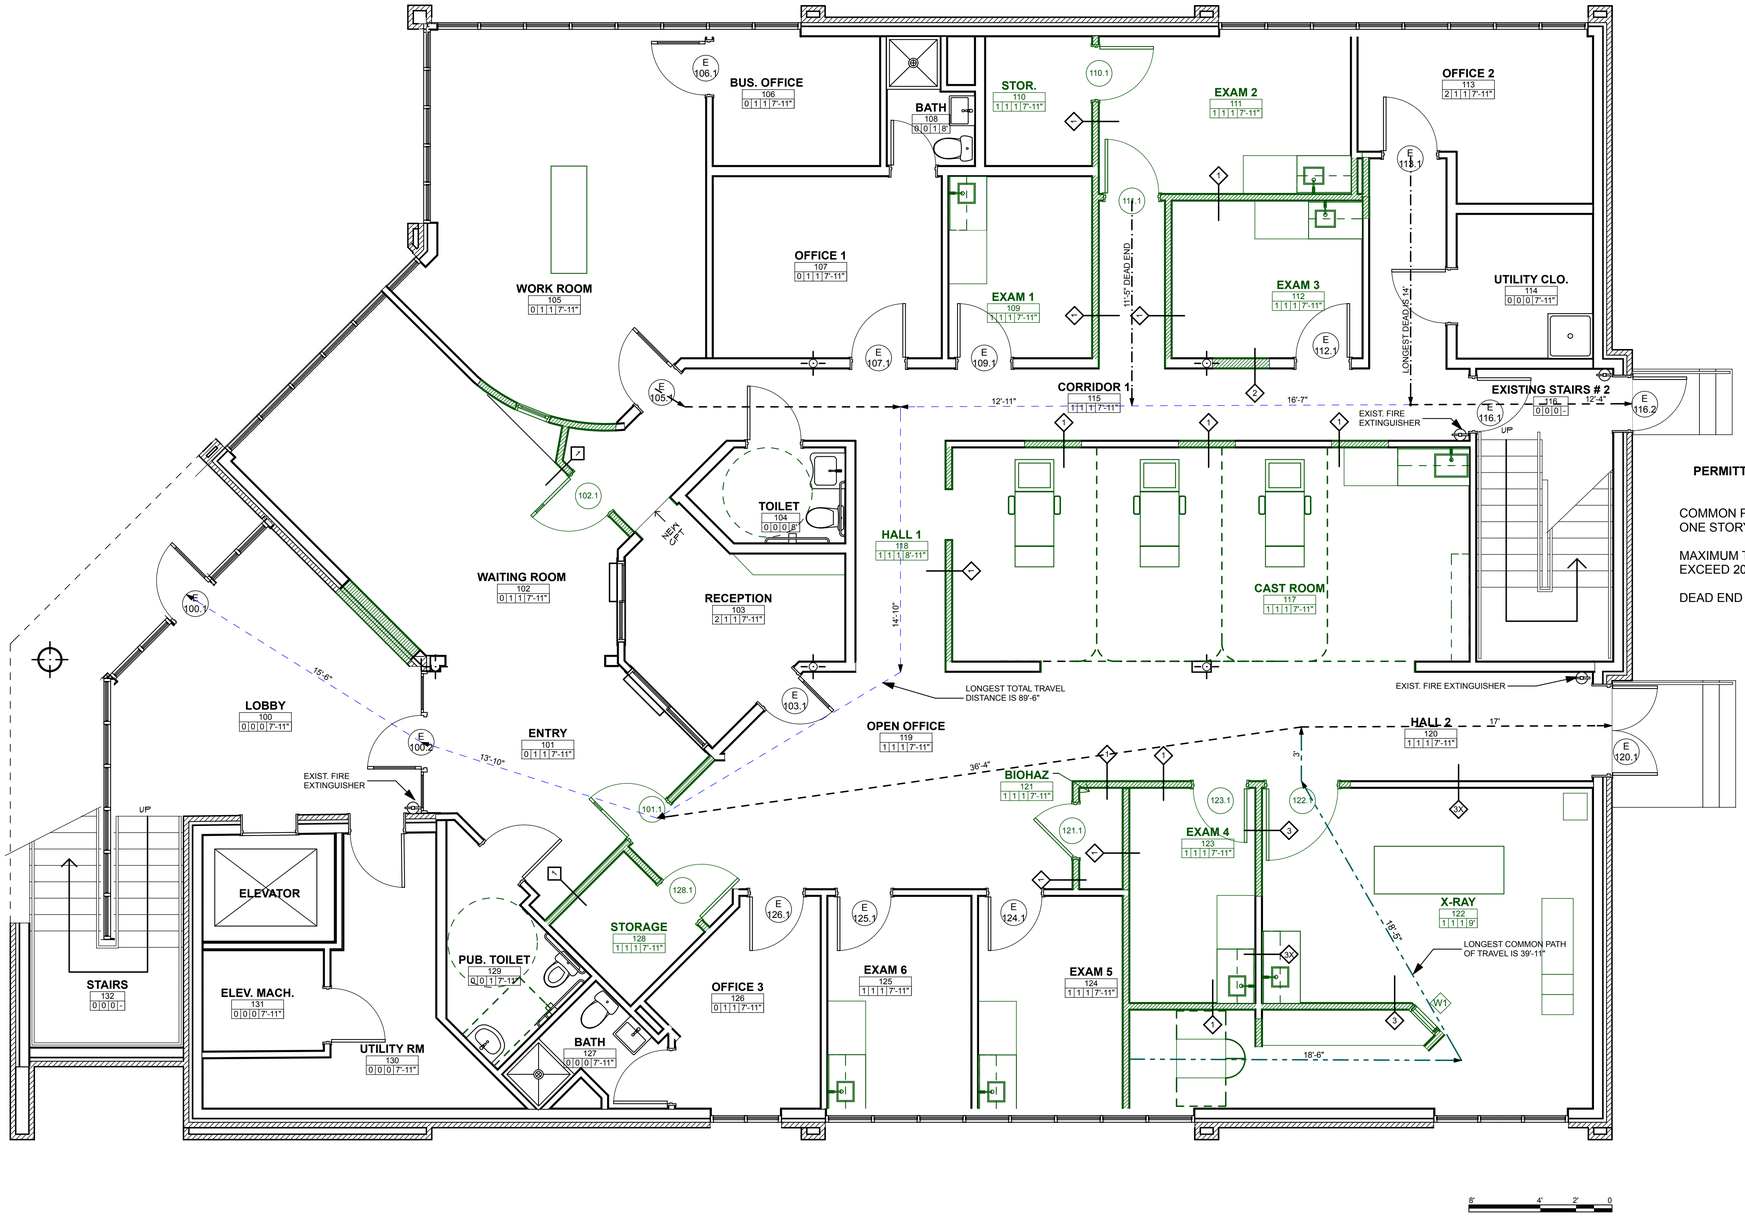

1 A1.1a FIRST FLOOR TRAVEL DISTANCES

SCALE: 1/4" = 1'-0"

NFPA 101 -2009 , SECT 39
PERMITTED IN EXISTING BUSINESS OCCUPANCIES
SPRINKLERED BUILDING

COMMON PATH OF TRAVEL MAY NOT EXCEED 100' ON ONE STORY

MAXIMUM TRAVEL DISTANCE TO EXITS MAY NOT EXCEED 200' FROM ANY POINT IN THE BUILDING

DEAD END CORRIDORS SHALL NOT EXCEED 50'

LEGEND:

WALL TYPE 1 TYPICAL
SEE SHEET NO. A4.1

NEW WALL

DIMENSION TO THE FACE OF STUD UNLESS OTHERWISE NOTED

EXISTING WALL TO REMAIN

EXISTING CONSTRUCTION TO BE REMOVED

DOOR & FRAME SCHEDULE
SEE SHEET A4.1

INTERIOR ELEVATIONS (# / PAGE)

REVISED 8-28-17

NEW SHEET ADDED 4-13-17
REVISED 5-1-17

THIS DRAWING IS AN INSTRUMENT OF SERVICE AND SHALL REMAIN THE PROPERTY OF WHIPPLE CALLENDER ARCHITECTS. IT SHALL NOT BE USED FOR ANY OTHER PURPOSE THAT FOR WHICH IT IS SPECIFICALLY FURNISHED

MEDICAL OFFICES FOR NEW ENGLAND FOOT & ANKLE SPECIALISTS

RENOVATIONS TO
117 AUBURN STREET
PORTLAND, MAINE
04103

LICENSED ARCHITECT
ANNE E. CALLENDER
No. 1861
STATE OF MAINE

WHIPPLE CALLENDER ARCHITECTS

136 PLEASANT AVE.
PORTLAND, ME 04103
P 207.775.2696
F 207.775.3631
www.whipplecallender.com

MARK	DATE	DESCRIPTION
	4-13-2017	ADDED FOR CITY OF PORTLAND PERMIT
	5-1-2017	SECOND FLOOR TENANT FIT-UP
05	7-13-2017	EXTERIOR SIGNAGE & LIGHTING

DATE: 8/28/17
CHECKED BY: AEC
DRAWN BY: CLL
JOB: NEF
SHEET TITLE: FIRST FLOOR TRAVEL DISTANCES

A1.1a