COSMETIC VERSIONS:

COS CABINET LBL SVO	COS MGR NOTES SVO	COSM LVL 3

- COS SPL E SCOPE
- REVLON 144X65 SPL E SCOPE
- LORL 204X65 SPL E SCOPE
- MAYBL 192X65 SPL E SCOPE
- COVER GIRL 144X65 SPL E SCOPE
- COS CPUP 24X78
- * NAIL HQ PARTIAL
- NAIL GONDOLA E SCOPE SPL
- SALMA SPL 8X66 E SCOPE
- NYC SPL 48X66 ESCOPE
- NEUT 48X60 SPL E SCOPE
- SALMA SPL 8X66 E SCOPE
- ALMY 72X66 SPL E SCOPE
- COS CPUP 24X60
- PHYS FORM 72X60 SKO
- COS CPUP 48X60

* SEE COSMETIC GRID FOR STORE/STATE PLANOGRAM SUBSTITUTIONS

GONDOLA FIXTURE VENDOR:

LOZIER

SPECIAL MERCHANDISING NOTES:

SET TO CURRENT SPL E-SCOPE STANDARDS
RELOCATED BLOOD PRESSURE MACHINE
REMOVED 4' FIXTURE FROM BEHIND C/O
CHANGED CGR/TOB TO 4X72

REVISED 06/24/13:
- ADDED PANELS TO WALLS
- REMOVED PWs AS CLOUDED
- ADDED SPL E SCOPE COSMETIC GRID
- REMOVED NYC ENDCAP; ADDED RIMMEL ENDCAP
- STRAIGHTENED FACE RUNS
- ADDED TREND, BEAUTY CLUB, & BETTER TOGETHER TO FACE ENDCAPS
- UPDATED THIRD COS GONDOLA TO (2) 3' + (1) 4' FIXTURES
- REDUCED PERS APPL TO 7'
- ADDED BORGHESE READERS
- CHANGED ENDCAPS ON VITAMIN GONDOLAS TO 54"
- REDUCED CARDS TO 108"; CHANGED TO 9' ON WALL
- REDUCED PERS INTIMACY TO 6'; ADDED 3' TISSUE TO WALL
- REMOVED ELECTRICAL CALL OUT FROM FIRST CANDY GONDOLA
- ADDED ELECTRICAL CALL OUT TO PAIN/FEM GONDOLA

NOTE:
ELECTRICIAN SHALL RE-USE EXISTING PHOTO LAB CIRCUITING TO POWER PROPOSED EQUIPMENT. ELECTRICIAN TO COORDINATE WITH CVS PROVIDED CUT SHEETS.

NOTE:
ELECTRICIAN SHALL RE-USE EXISTING LIGHTING CIRCUITS AND CONNECT RELOCATED AND NEW LIGHT FIXTURES AS REQUIRED.

PROJECT: REMODEL

GROUP FILE NOTES:

GREEN DOT TCC POD	PREPAID PHON TCC POD	SM ELEC TCC POD	FRM/ALB TCC POD	REUSABLE BAGS	PHOTO SERVICES DISPL	SEAS HLTH 4X78 FA	SEAS HLTH 4X78 COLD	TCC FS	PSE LVL3
POSTAGE STAMPS	SUMMER SUN 8X60	GRTG CRD GFT CRD DS	REUSABLE BAGS	REGIONAL WTR POUND	REGIONAL WRM WTR DEP	ALL STORES TRX	PHOTO 9272 005	RICOH FCE DISPLAY	
GE SODA SHELF	TAKE-AWAY PHARMACY P	PSE RX LVL 3 3X04	BEVERAGE LABELS	SNGLE SERVE CHPS	GE NUTS ENDCAP	GREETING CARD CANDY	TCC FS3		

TCC OFF SHELF

L– LIP BALM P.W. (TO BE USED IN TOWN & COUNTRY CLUSTER STORES ONLY)
2.3– RAINSEAR RACK SMALL
BR– BORGHESE READERS
7–SUNGLASS END CAP (TO BE USED IN RESTORES WITHOUT A WOOK CENTER)
RB–REUSABLE BAGS(ALL STORES)
UU–SHOE P.W.(TCC CLUSTER) (TO BE USED IN TOWN & COUNTRY CLUSTER STORES ONLY)
RR– SEWING P.W.(TCC CLUSTER) (TO BE USED IN TOWN & COUNTRY CLUSTER STORES ONLY)
HE–HELIUM TANK
– DIE CAST P.W.
$– OPEN P.W.
$$–OPEN ENDCAP

CLUSTER DEFINITION NOTES AREA

N/A

DEMOGRAPHICS

HISPANIC	AFRICAN AMERICAN
N/A	N/A

OTHER: TOWN COUNTRY CLUST

LP–WITH RISK INDEX: LPA (R.I. 1–2)

SEASONAL NOTES

SEAS HOLIDAY LIL SWRM SEAS SUMMER 2012 CHA		ICE MELT SEAS 2012 CHA	SEAS HALLOWEEN REORD
		SEAS FRUIT LOOS CHAIN	
	SEAS 2012 CHA	SEAS 1000 GEAR 409 SET	SEAS CHRISTMAS REORD
		Remove Me	
SEAS HOLIDAY SWRM & SEAS SUMMER 2012 CHA		SEAS 2013 2013 NORTH SEAS 2013 SOUTH SEAS 15 DOZIES WASH	SEAS EASTER/ SPRING
		SEAS SLIP OFF CHAIN 4 SEAS +32 DEGREE WASH	

LAYOUT COORDINATOR

STEPHANIE KIRCHNER X7706872 06/14/13
REVISED: STEPHANIE KIRCHNER X7706872 06/24/13

CATEGORY ADDITIONS

Add Me Planogram

STORE AREA CALCULATIONS

SCALE:	SERVICE AREA:	RETAIL AREA:
1/8" = 1'-0"	XXX S.F.	10,814 S.F. (PHARMACY AREA INCLUDED)
TOTAL STORE AREA: 12,900 S.F.		
RECEIVING AREA: XXX S.F.	PHARMACY AREA: 1,080 S.F.	MEZZANINE: 1,668 S.F.

THIS SQUARE FOOTAGE IS FOR CVS MERCHANDISE PURPOSES ONLY AND IS NOT TO BE USED TO CALCULATE REQUIRED EGRESS OR CODE REQUIREMENTS

TCC FLOORING LEGEND

FF4 — COOLER AREA – TCC
COMPANY: CENTIVA
COLOR: LIGHT GRANITE
ITEM #: c1167

FF10 — RETAIL SALES FLOOR – TCC
COMPANY: INTERFACE
DESCRIPTION: CUSTOM EXPOSED 50CM CARPET TILE
COLOR: 180527

FF11 — DRIVE AISLE – TCC
COMPANY: INTERFACE
DESCRIPTION: CUSTOM EXPOSED 50CM CARPET TILE
COLOR: 108191

NOTE:
THE CARPET SOW FOR SCOPE "E" IS TO REPLACE ALL CARPET IN THE RETAIL AREA "THE FIELD" (BY INTERFACE) PER THE SOF SPEC, G.C. SHALL BE RESPONSIBLE FOR PATCHING BEHIND FRONT COUNTERS AT THE PHARMACY AND BEHIND THE FRONT COUNTER AND BE RESPONSIBLE FOR THE PHOTO AREA CARPET. G.C. WILL ALSO BE RESPONSIBLE FOR VESTIBULE FLOORING AND COOLER AREAS (VINYL)

NOTES BY SYMBOL:

1. RELOCATED POWER POLES, COORDINATE LOCATION WITH PROJECT MANAGER
2. G.C. TO VERIFY IF REQUIRED 12" WIDE CLEARANCE WILL BE PROVIDED AT THE LATCH SIDE OF DOOR WITH THE ADJACENT MERCHANDISING FIXTURES AS SHOWN AND NOTIFY THE ARCHITECT IMMEDIATELY IF CLEARANCE WILL NOT BE AVAILABLE.

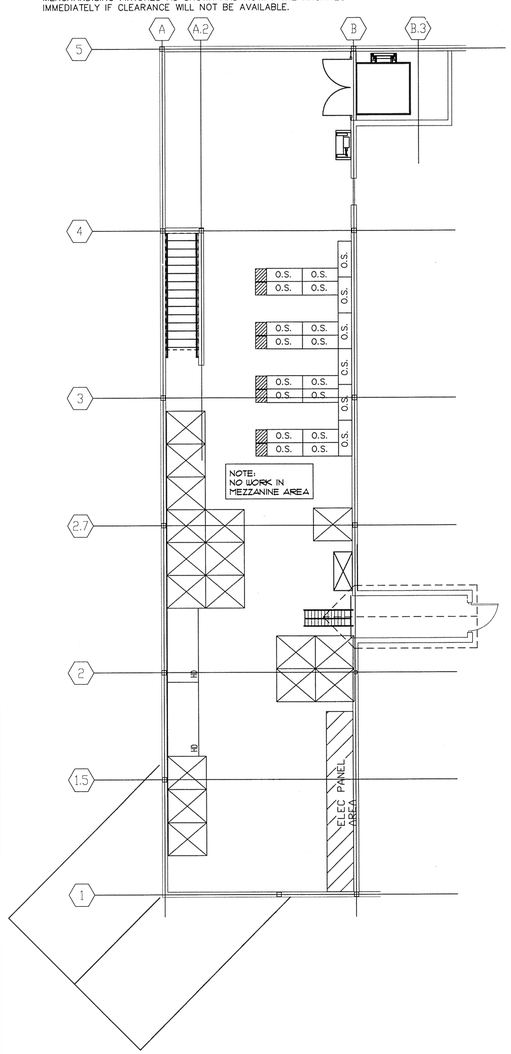

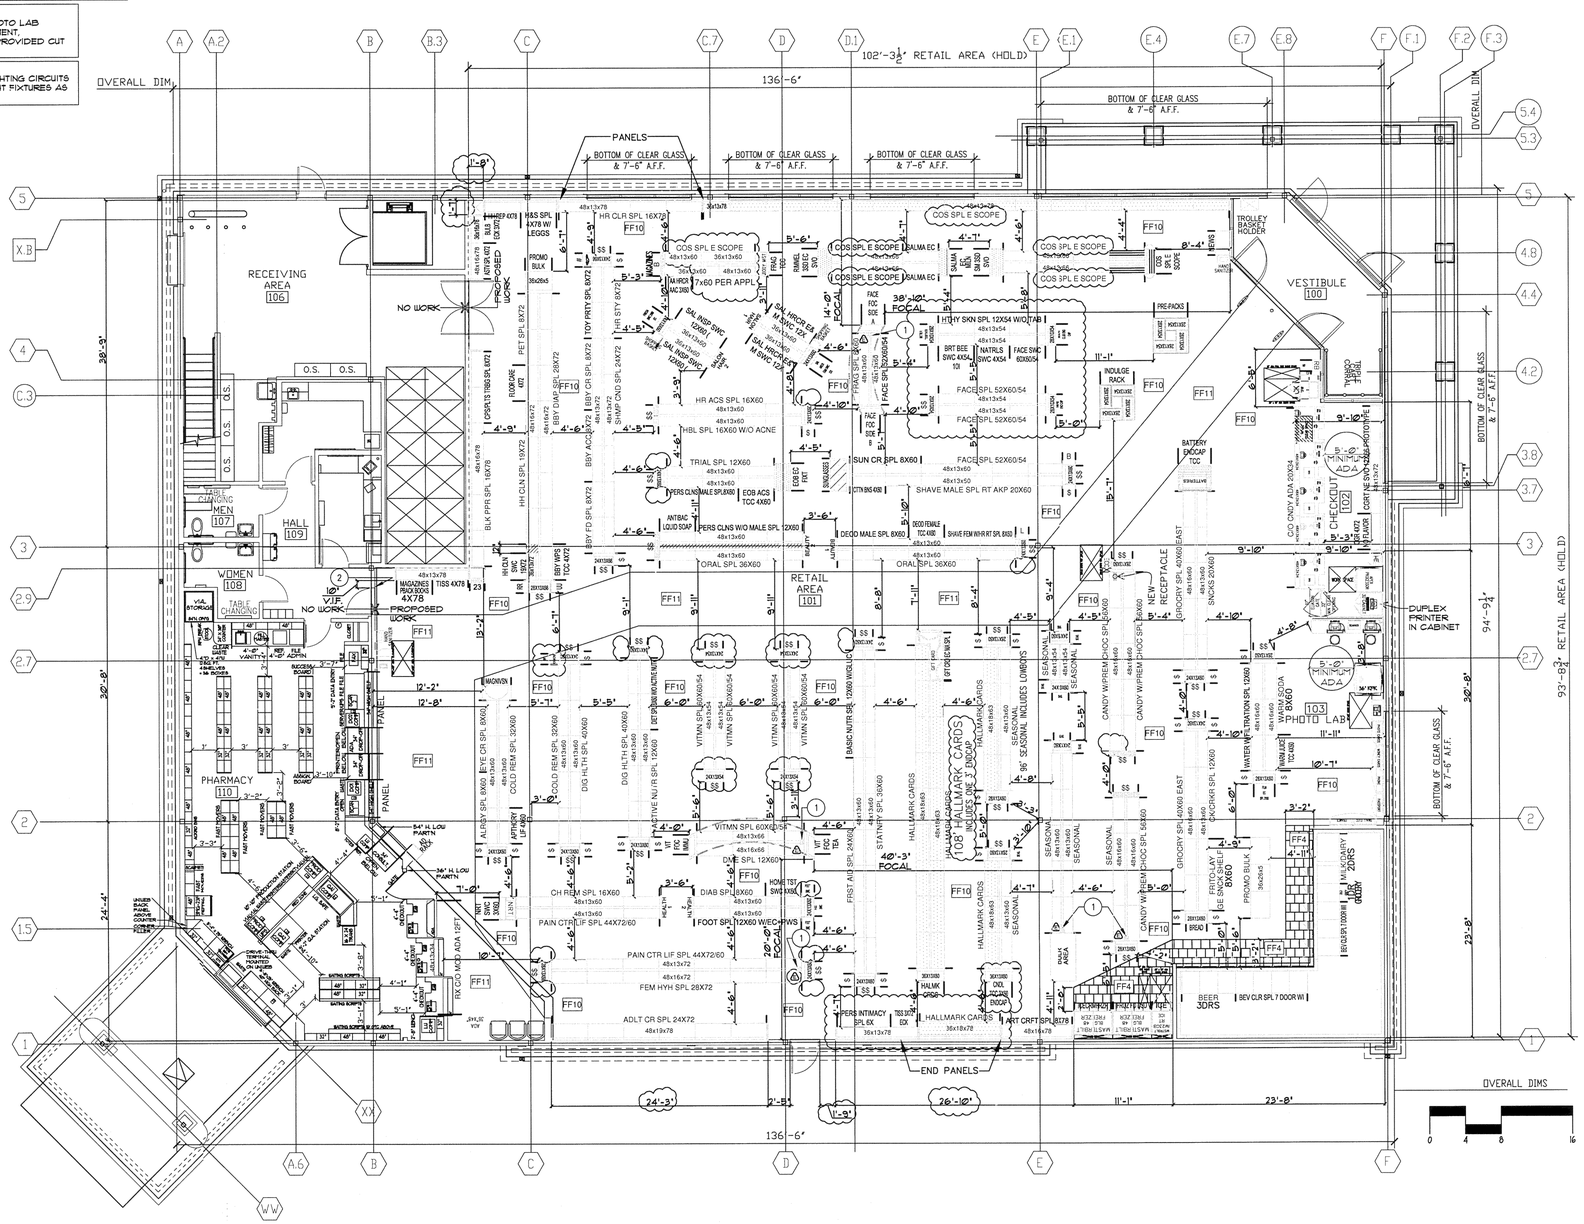

1/F-1 MERCHANDISING PLAN

1/8"=1'-0"

User = Auto Plot
Date = Friday, August 02, 2013 1:57:38 PM
Filename = \\WDPartners.com\Globe$\CO\CVS\BI\CVSBI0002_RI_Woonsocket_AE_BIM_Platform\03-Arch_Eng\DesignData\Arch\CVS-SOTF_Scope E_F-1 plans\Site Specific\0329 PORTLAND ME\CD Set\F-1.dwg

CVS pharmacy

STORE NUMBER: 0329

111 AUBURN STREET
PORTLAND, ME 04103
PROJECT TYPE: REMODEL
DEAL TYPE:

CS PROJECT NUMBER: 78002

wd PARTNERS
brand : operations : build
7007 DISCOVERY BLVD
DUBLIN, OH 43017
614.634.7000 T
WDPARTNERS.COM

SEAL:

LICENSED ARCHITECT
JOHN MIOLOGOS
No. 2[illegible]
STATE OF MAINE
AUG 02 2013

REVISIONS:

DRAWING BY: WNM
DATE: 24 JULY 2013
JOB NUMBER: CVSBI0003-0329
TITLE: MERCHANDISING PLAN
SHEET NUMBER: F-1
COMMENTS: NOT RELEASED FOR CONSTRUCTION