


1 A-1.3 MEZZANINE FLOOR PLAN
SCALE: 1/8" = 1'-0"

NOTES BY SYMBOL

X — PARTITION TYPE – RE: SHT A-1.2

NOTE: PROVIDE L3x3x1/8 CORNER GUARD TO 48" AFF ON ALL EXPOSED OUTSIDE CORNERS.

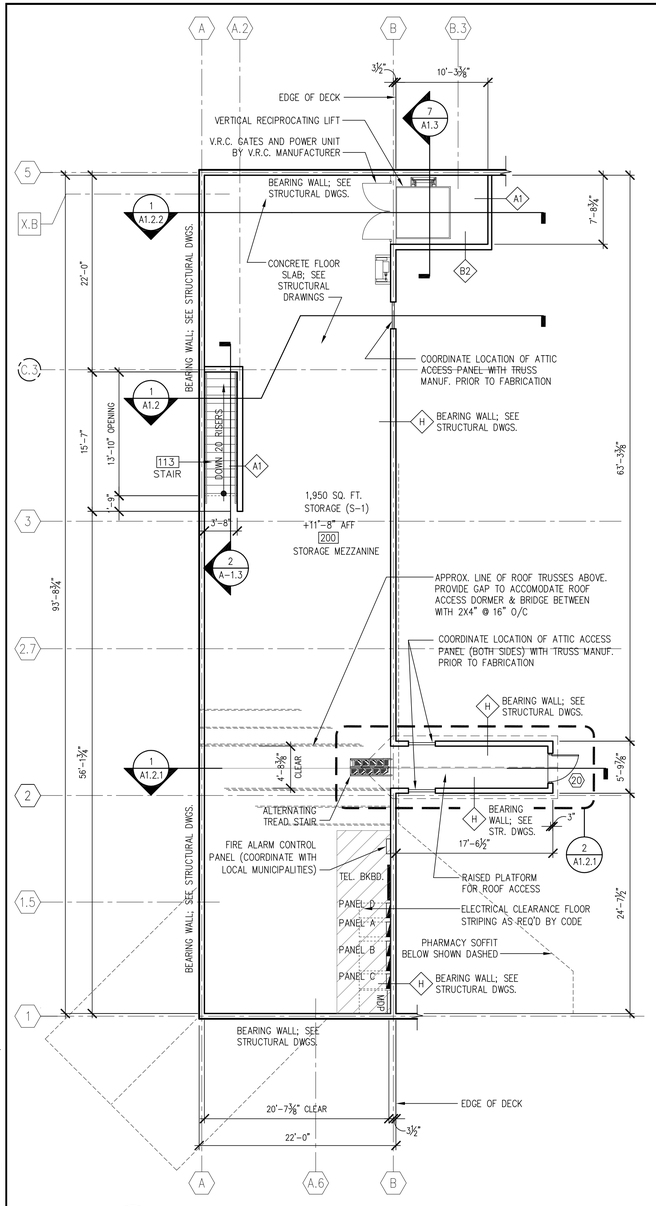


2 A-1.3 STAIR SECTION
SCALE: 3/8" = 1'-0"




4 A-1.3 STAIR DETAIL
SCALE: 1 1/2" = 1'-0"

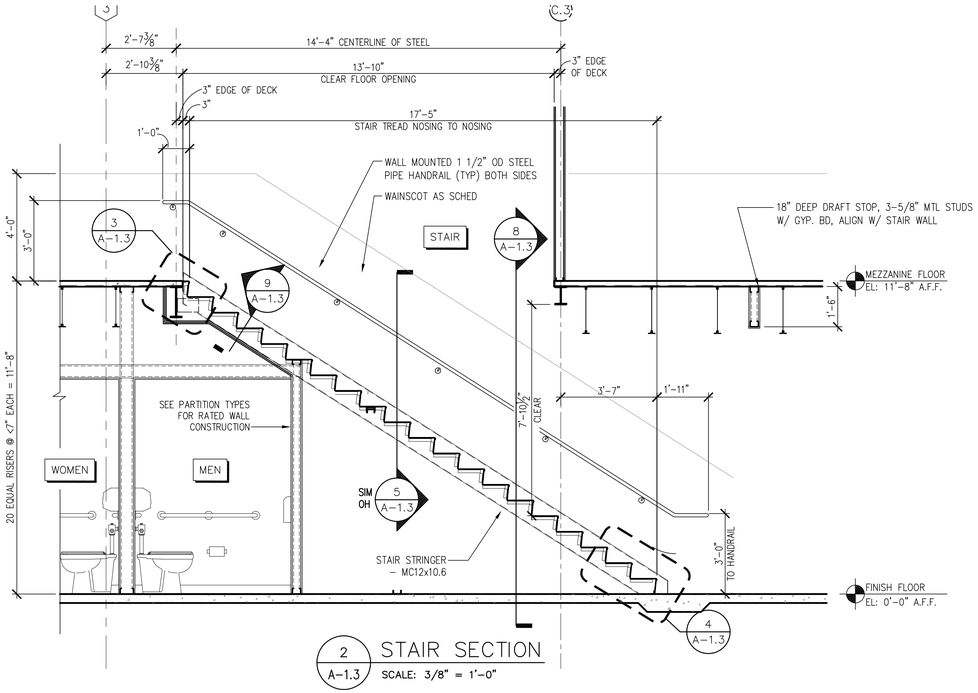


5 A-1.3 SECTION AT STAIR WALL
SCALE: 1 1/2" = 1'-0"

8 A-1.3 NOT USED
--

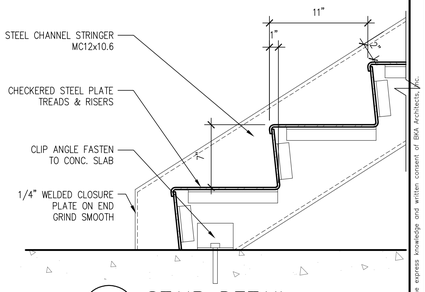


3 A-1.3 STAIR DETAIL
SCALE: 1 1/2" = 1'-0"

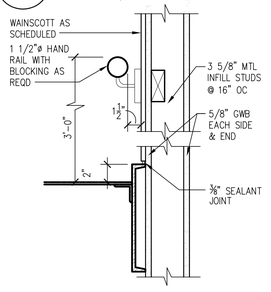


9 A-1.3 STAIR DETAIL
SCALE: 1 1/2" = 1'-0"

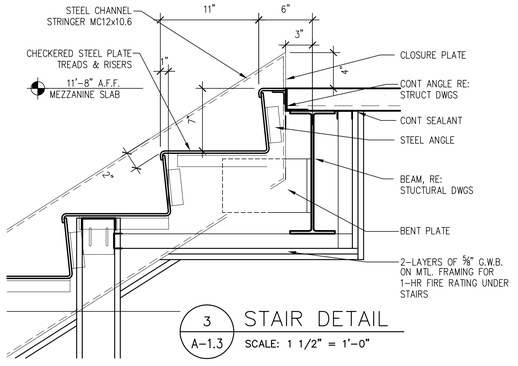


7 A-1.3 VRC SECTION
SCALE: 3/8" = 1'-0"

BKA Architects, Inc.
Architecture + Interiors
142 Crescent Street
Brockton, MA 02302
tel : 508.583.5603
fax : 508.584.2914
e-mail : bka@bkaarchs.com

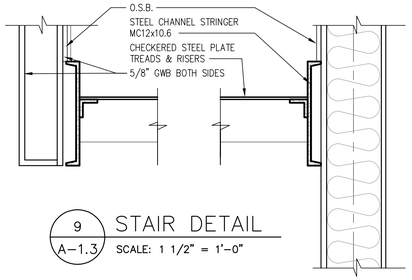CONSULTANT:

SEAL:

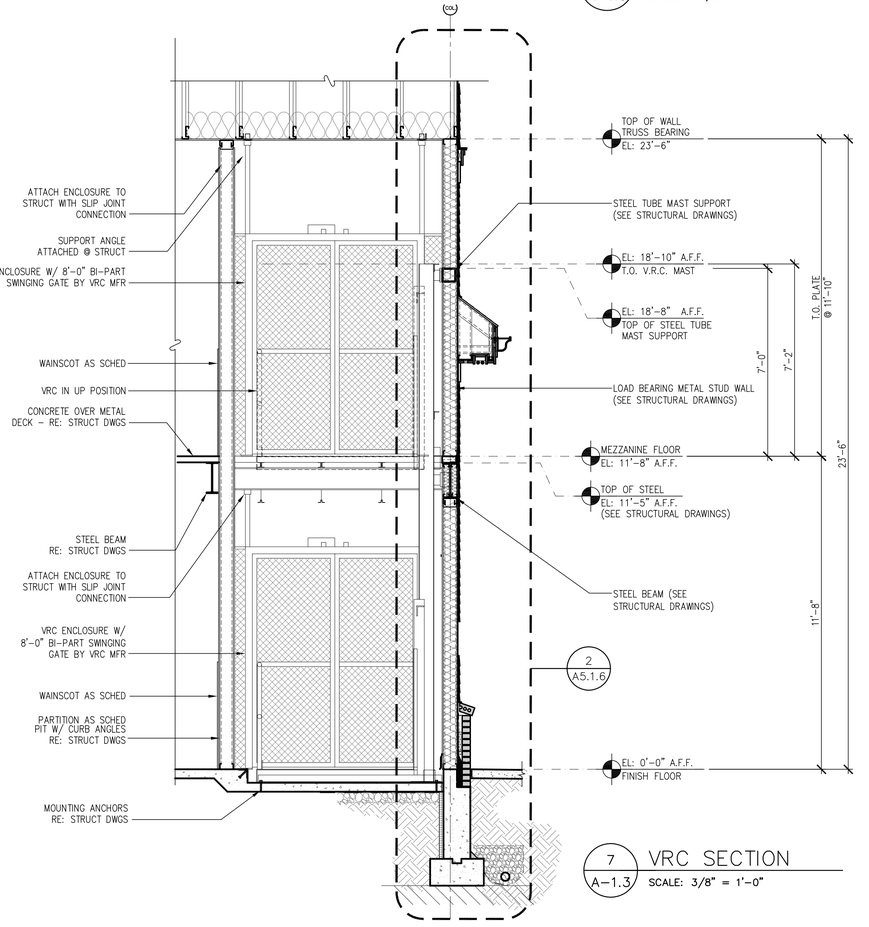CVS/ pharmacy

NEW

STORE NUMBER: 329

NORTHGATE PLAZA
91 AUBURN STREET
PORTLAND, MAINE

DEVELOPER:

A & D REALTY, LLC
5 MILITIA DRIVE
LEXINGTON, MA 02421

REVISIONS:

DRAWING BY: RTK
DATE: 8/31/09
JOB NUMBER: 209017

TITLE:
UPPER FLOOR PLAN, SECTIONS, & DETAILS

SHEET NUMBER:
A-1.3

COMMENTS:
ISSUED FOR CONSTRUCTION

Copyright © 2009 by BKA Architects, Inc. The architectural plans, drawings, descriptions and other arrangements on this sheet are and shall remain the property of BKA Architects, Inc. No part hereof shall be copied, disclosed to others, or used in connection with any work or project, other than the specified project for which they have been prepared and developed, without the express knowledge and written consent of BKA Architects, Inc.

P:\Retail_Proj\209017\CVS #329\Architectural\Sheets\209017_A13.DWG Sep 02, 2009 - 9:10 am RKUHN