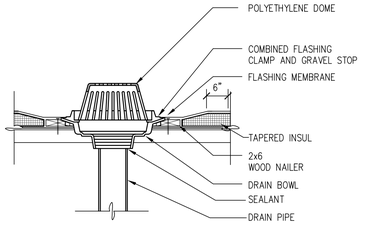

9 A2.2 TYP ROOF DRAIN DETAIL
SCALE: 3/4" = 1'-0"

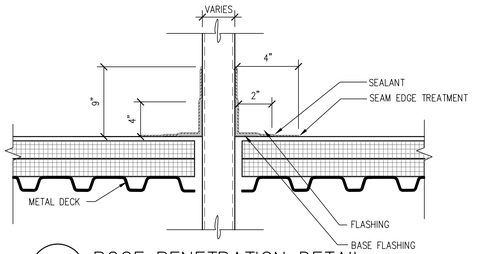

5 A2.2 ROOF PENETRATION DETAIL
SCALE: 1 1/2" = 1'-0"

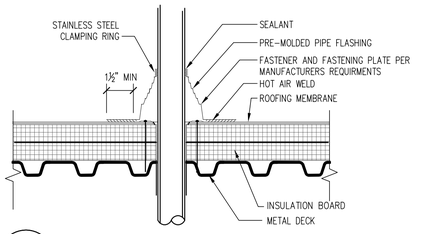

1 A-2.2 PIPE PENETRATION DETAIL
SCALE: 1 1/2" = 1'-0"

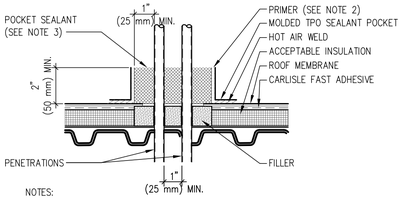

NOTES:

1. TEMPERATURE OF PIPE MUST NOT EXCEED 120° F (49° C).
2. PRIMER MUST BE APPLIED TO ALL INSIDE SURFACES AND PENETRATIONS PRIOR TO FILLING WITH SEALANT.
3. FILL POCKET COMPLETELY WITH TPO MOLDED POCKET SEALANT UNTIL RIM IS COVERED WITH SEALANT; ENSURE ALL VOIDS ARE FILLED.
4. SEALANT POCKET TO BE MINIMUM 1" (25 mm) FROM PENETRATION ON ANY SIDE.

12 A2.2 SEALANT POCKET
SCALE: 3" = 1'-0"

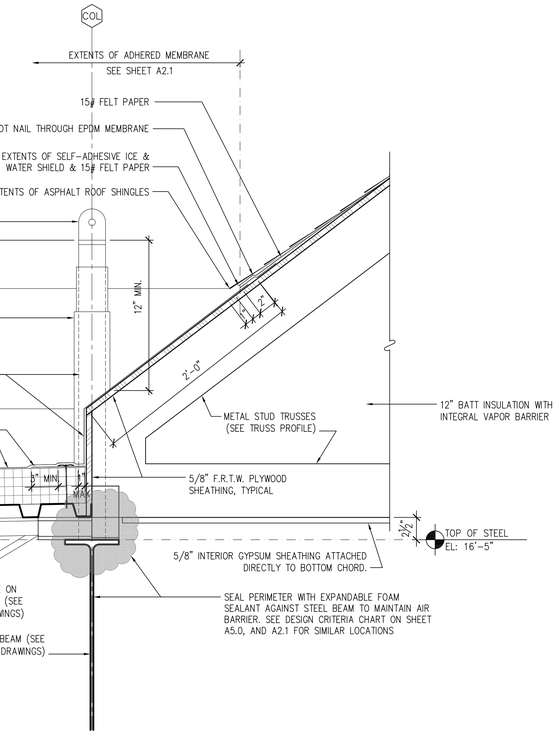

10 A2.2 BALLOON TIE DOWN / ROOF TRANSITION DETAIL
SCALE: 1 1/2" = 1'-0"

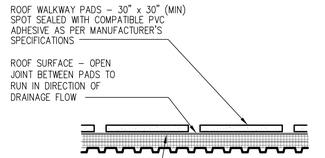

6 A2.2 WALKWAY PAD DETAIL
SCALE: 1/2" = 1'-0"

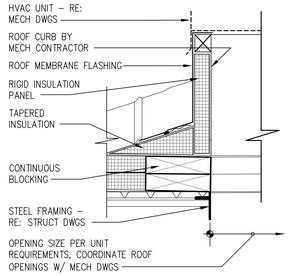

2 A2.2 TYP ROOF CURB
SCALE: 1 1/2" = 1'-0"

13 A2.2 NOT USED

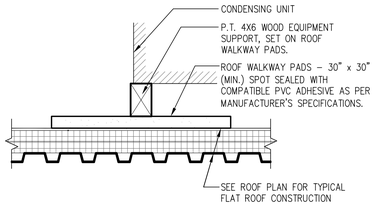

3 A-2.2 SPLIT SYSTEM CONDENSING UNIT SUPPORT DETAIL
SCALE: 1"=1'-0"

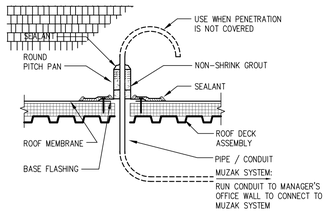

14 A-2.2 PITCH POCKET DETAIL
SCALE: N.T.S.

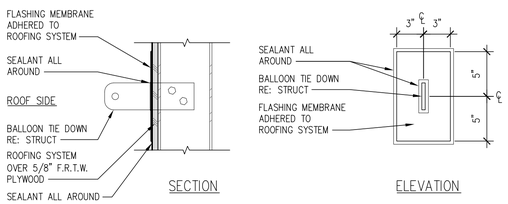

11 A2.2 BALLOON TIE DOWN
SCALE: 1 1/2" = 1'-0"

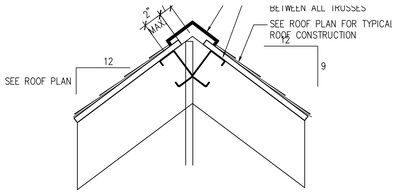

8 A-2.2 RIDGE VENT DETAIL
SCALE: 1 1/2"=1'-0"

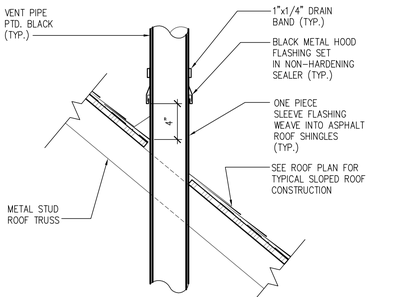

4 A-2.2 VENT STACK DETAIL
SCALE: 1 1/2"=1'-0"

BKA Architects, Inc.
Architecture + Interiors
142 Crescent Street
Brockton, MA 02302
tel : 508.583.5603
fax : 508.584.2914
e-mail : bka@bkaarchs.com

CONSULTANT:

SEAL:

CVS/pharmacy

NEW

STORE NUMBER: 329

NORTHGATE PLAZA
91 AUBURN STREET
PORTLAND, MAINE

DEVELOPER:

A & D REALTY, LLC
5 MILITIA DRIVE
LEXINGTON, MA 02421

REVISIONS:

DRAWING BY: RTK
DATE: 8/31/09
JOB NUMBER: 209017

TITLE: ROOF DETAILS

SHEET NUMBER: A2.2

COMMENTS: ISSUED FOR CONSTRUCTION

Copyright © 2009 by BKA Architects, Inc. This architectural plans, drawings, designs, specifications and other arrangements on this sheet are and shall remain the property of BKA Architects, Inc. No part thereof shall be copied, disclosed to others, or used in connection with any work or project, other than the specified project for which they have been prepared and developed, without the express knowledge and written consent of BKA Architects, Inc.

P:\Retail_Proj\209017\CVS #329\Architectural\Sheets\209017_A22.DWG Sep 02, 2009 - 9:12 am RKUHN