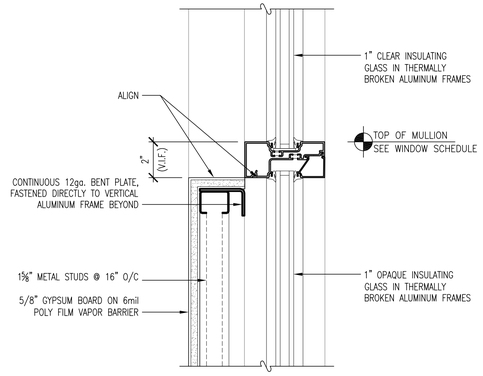

4 A5.1.1 TOP OF WALL DETAIL
SCALE: 3" = 1'-0"

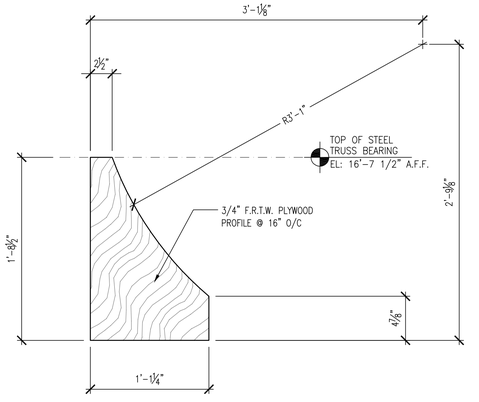

3 A5.1.1 CURVED PLYWOOD PROFILE
SCALE: 1 1/2" = 1'-0"

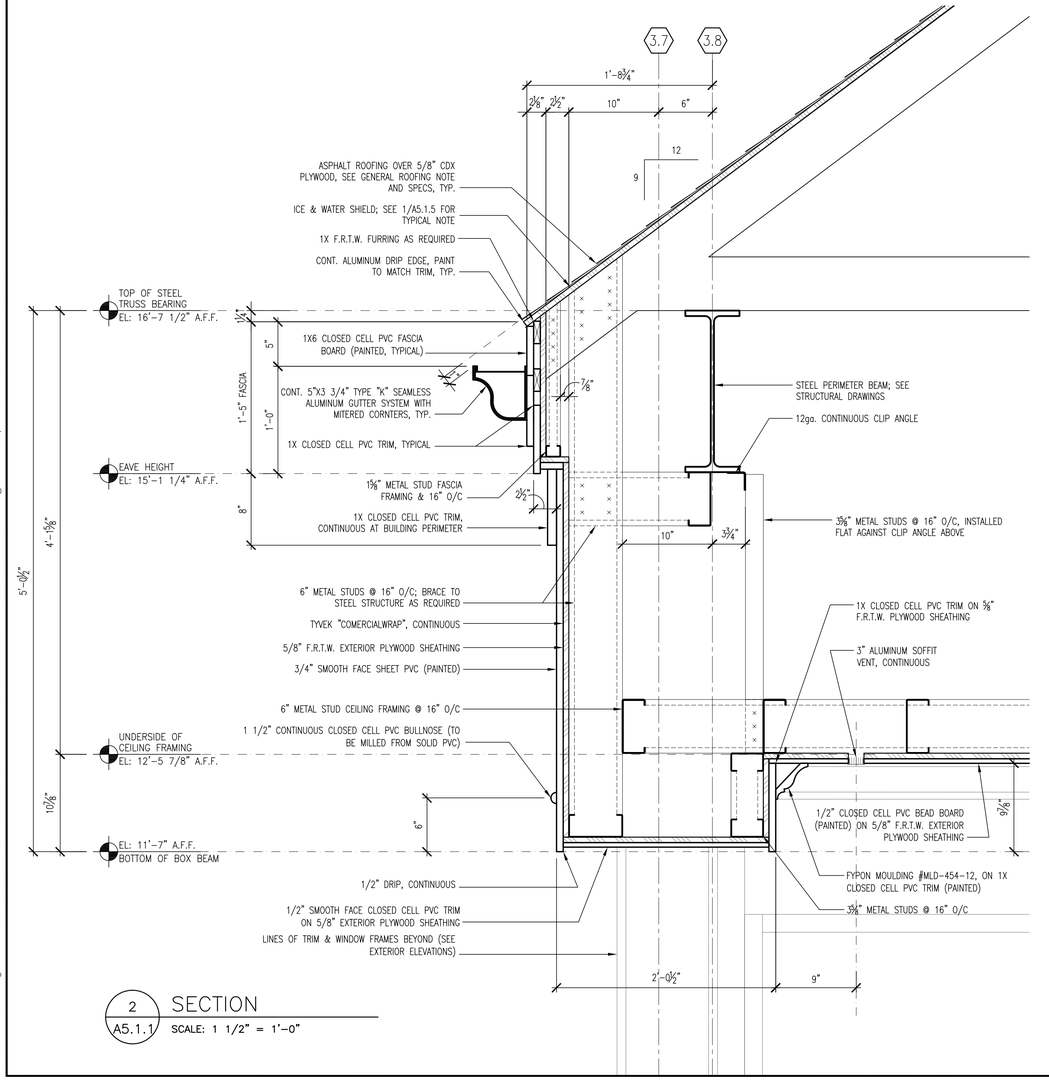

2 A5.1.1 SECTION
SCALE: 1 1/2" = 1'-0"

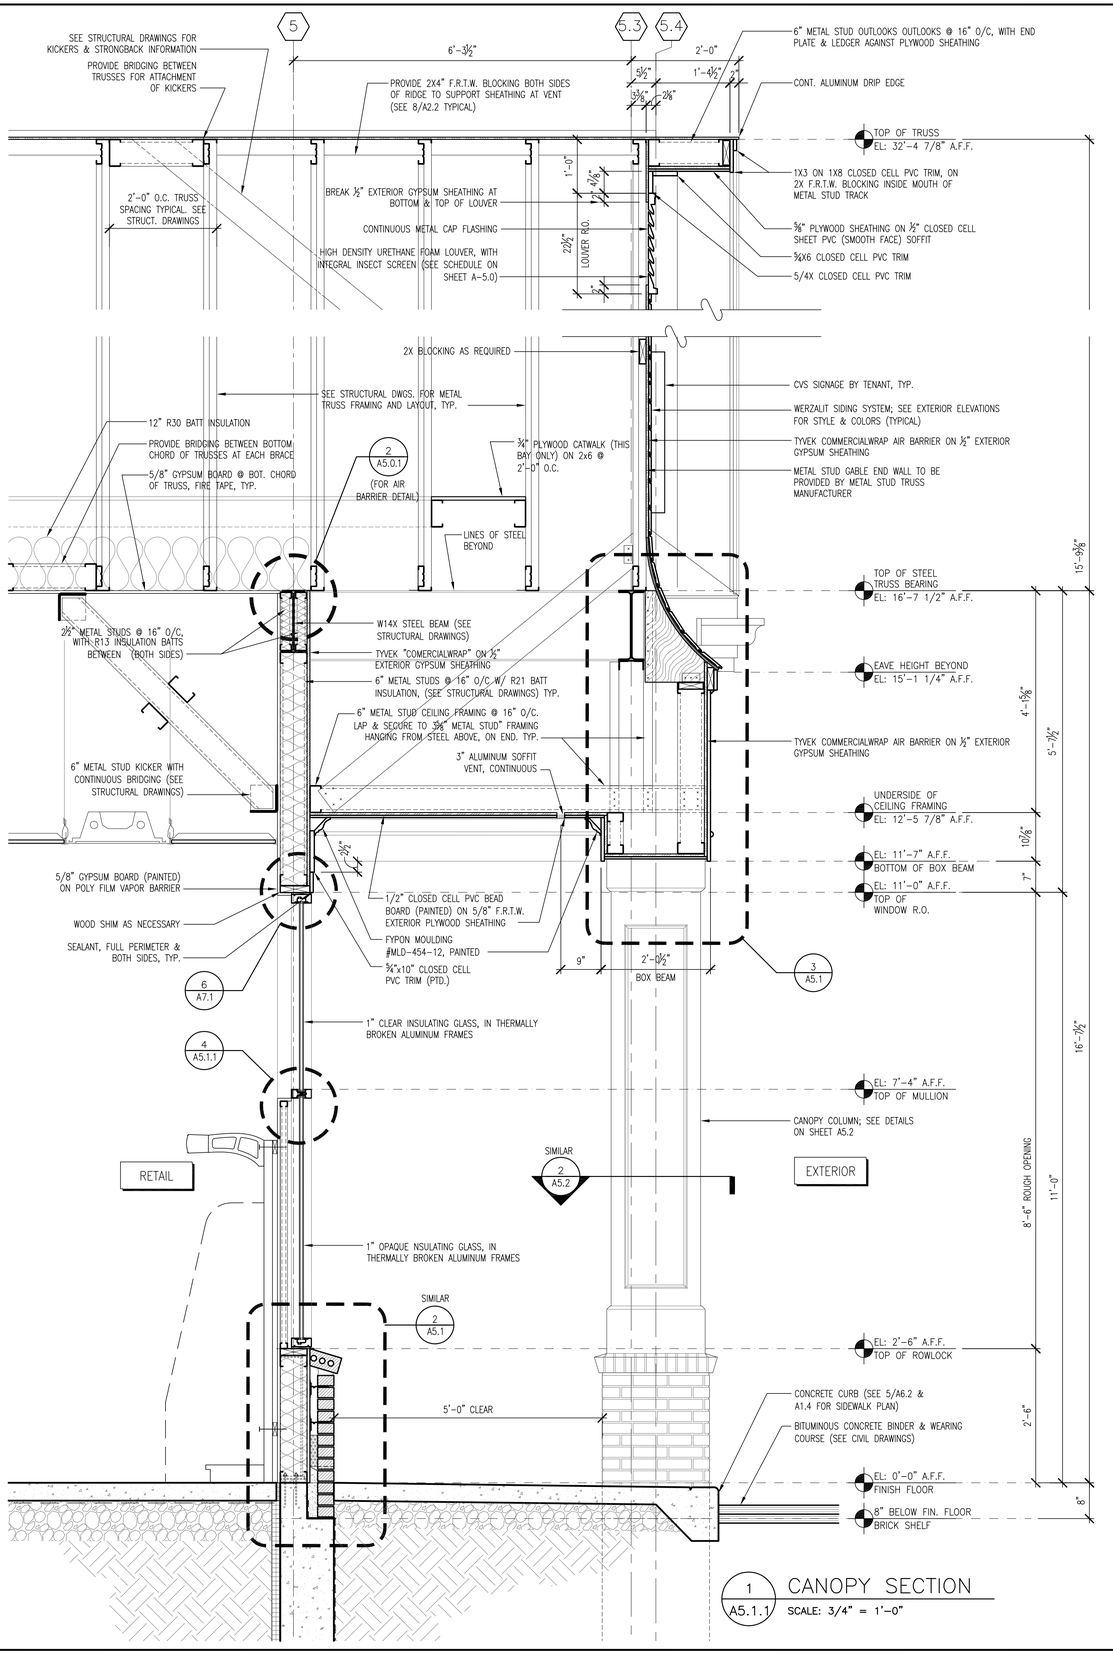

1 A5.1.1 CANOPY SECTION
SCALE: 3/4" = 1'-0"

BKA Architects, Inc.
Architecture + Interiors
142 Crescent Street
Brockton, MA 02302
tel : 508.583.5603
fax : 508.584.2914
e-mail : bka@bkaarchs.com

CONSULTANT:

SEAL:

CVS/ pharmacy

NEW

STORE NUMBER: 329

NORTHGATE PLAZA
91 AUBURN STREET
PORTLAND, MAINE

DEVELOPER:

A & D REALTY, LLC
5 MILITIA DRIVE
LEXINGTON, MA 02421

REVISIONS:

DRAWING BY: RTK
DATE: 8/31/09
JOB NUMBER: 209017
TITLE: CANOPY SECTION
SHEET NUMBER: A5.1.1
COMMENTS: ISSUED FOR CONSTRUCTION

Copyright © 2006 by BKA Architects, Inc. The architectural plans, drawings, designs, specifications and other arrangements on this sheet are and shall remain the property of BKA Architects, Inc. No part thereof shall be copied, disclosed to others, or used in connection with any work or project, other than the specified project for which they have been prepared and developed, without the express knowledge and written consent of BKA Architects, Inc.

P:\Retail_Proj\209017\CVS #329\Architectural\Sheets\209017_A51& A511.dwg Sep 02, 2009 - 9:17 am RKUHN