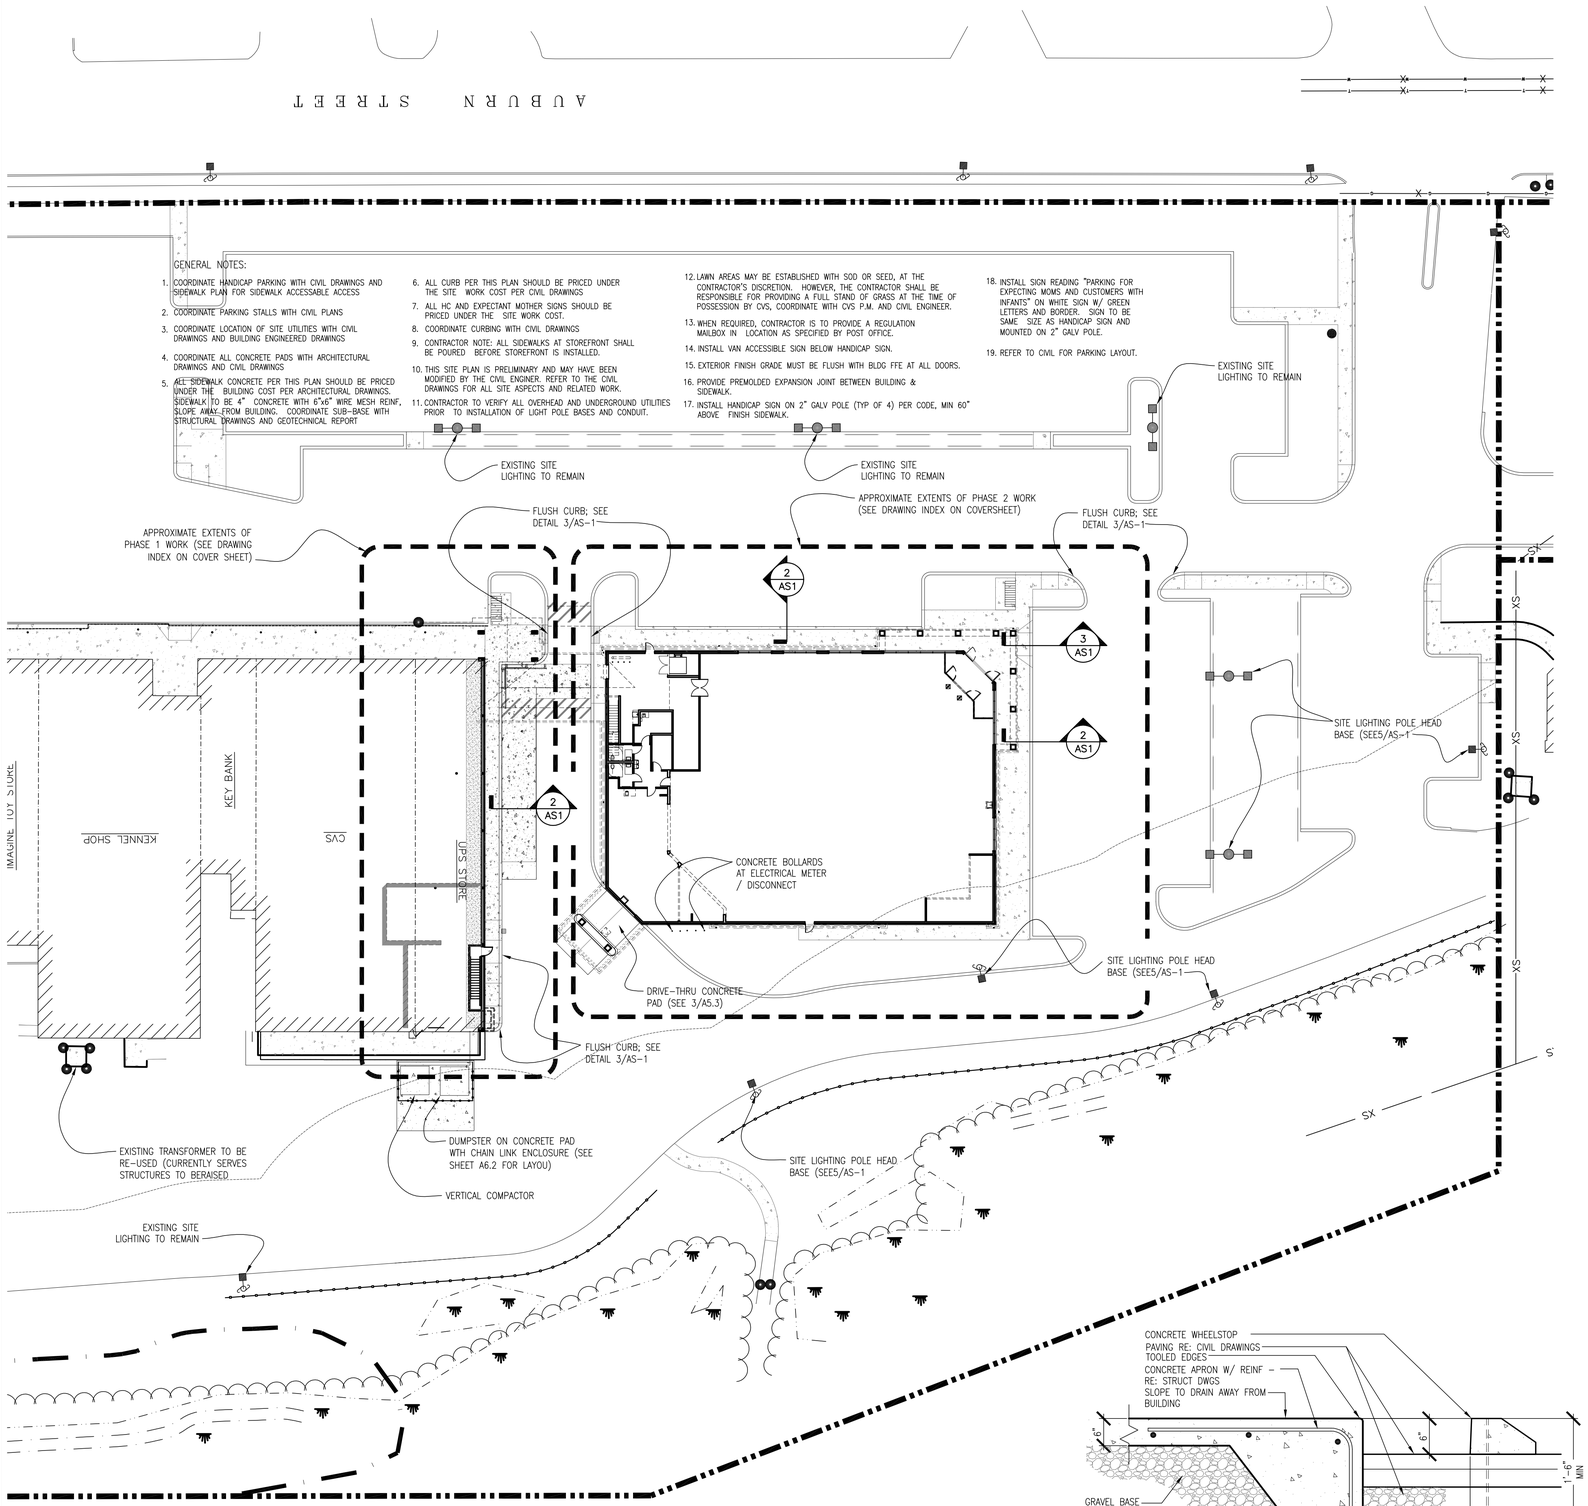

1 AS-1 ARCHITECTURAL SITE PLAN
SCALE: 1" = 50'-0"

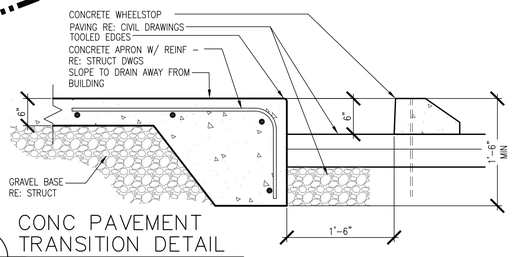

2 AS-1 CONC PAVEMENT TRANSITION DETAIL
SCALE: 1" = 1'-0"

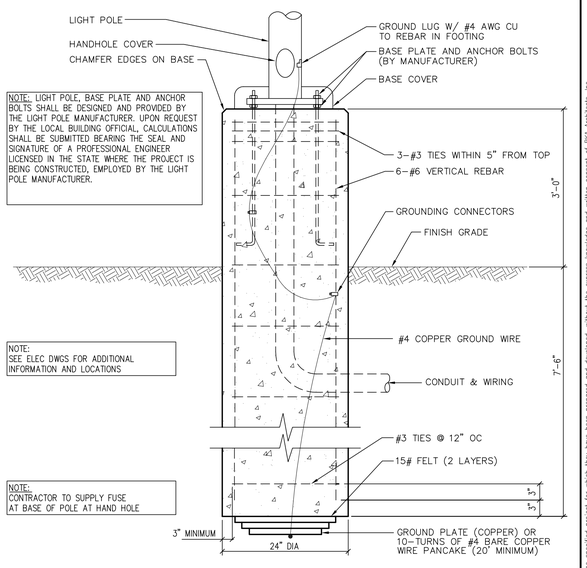

5 AS-1 SITE LIGHTING BASE DETAIL
NO SCALE

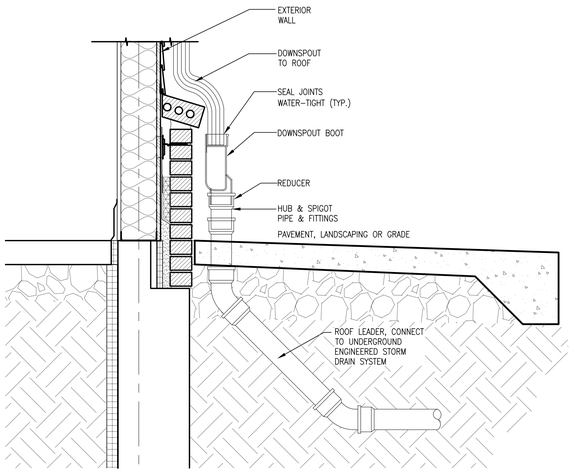

4 AS-1 LEADER BOOT DETAIL
SCALE: 1"=1'-0"

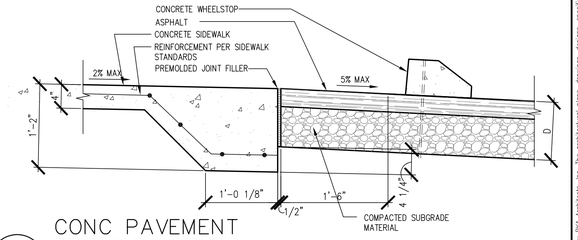

3 AS-1 CONC PAVEMENT TRANSITION DETAIL
SCALE: 1" = 1'-0"

BKA Architects, Inc.
Architecture + Interiors
142 Crescent Street
Brockton, MA 02302
tel : 508.583.5603
fax : 508.584.2914
e-mail : bka@bkaarchs.com

CONSULTANT:

SEAL:

CVS/pharmacy

NEW

STORE NUMBER: 329
NORTHGATE PLAZA
91 AUBURN STREET
PORTLAND, MAINE

DEVELOPER:
A & D REALTY, LLC
5 MILITIA DRIVE
LEXINGTON, MA 02421

REVISIONS:

DRAWING BY: RTK
DATE: 8/31/09
JOB NUMBER: 209017

TITLE:
ARCHITECTURAL SITE PLAN & DETAILS

SHEET NUMBER:
AS-1

COMMENTS:
ISSUED FOR CONSTRUCTION

Copyright © 2009 by BKA Architects, Inc. The architectural plans, drawings, designs, specifications and their arrangement are the property of BKA Architects, Inc. and shall not be used in whole or in part on any other project without the written permission of BKA Architects, Inc. No part thereof shall be copied, disclosed to others, or used in connection with any work or project, other than the specific project for which they have been prepared and developed, without the express knowledge and written consent of BKA Architects, Inc.

P:\Retail_Proj\209017\CVS #329\Architectural\Sheets\209017_as1.dwg Sep 02, 2009 - 9:06 am RKUHN