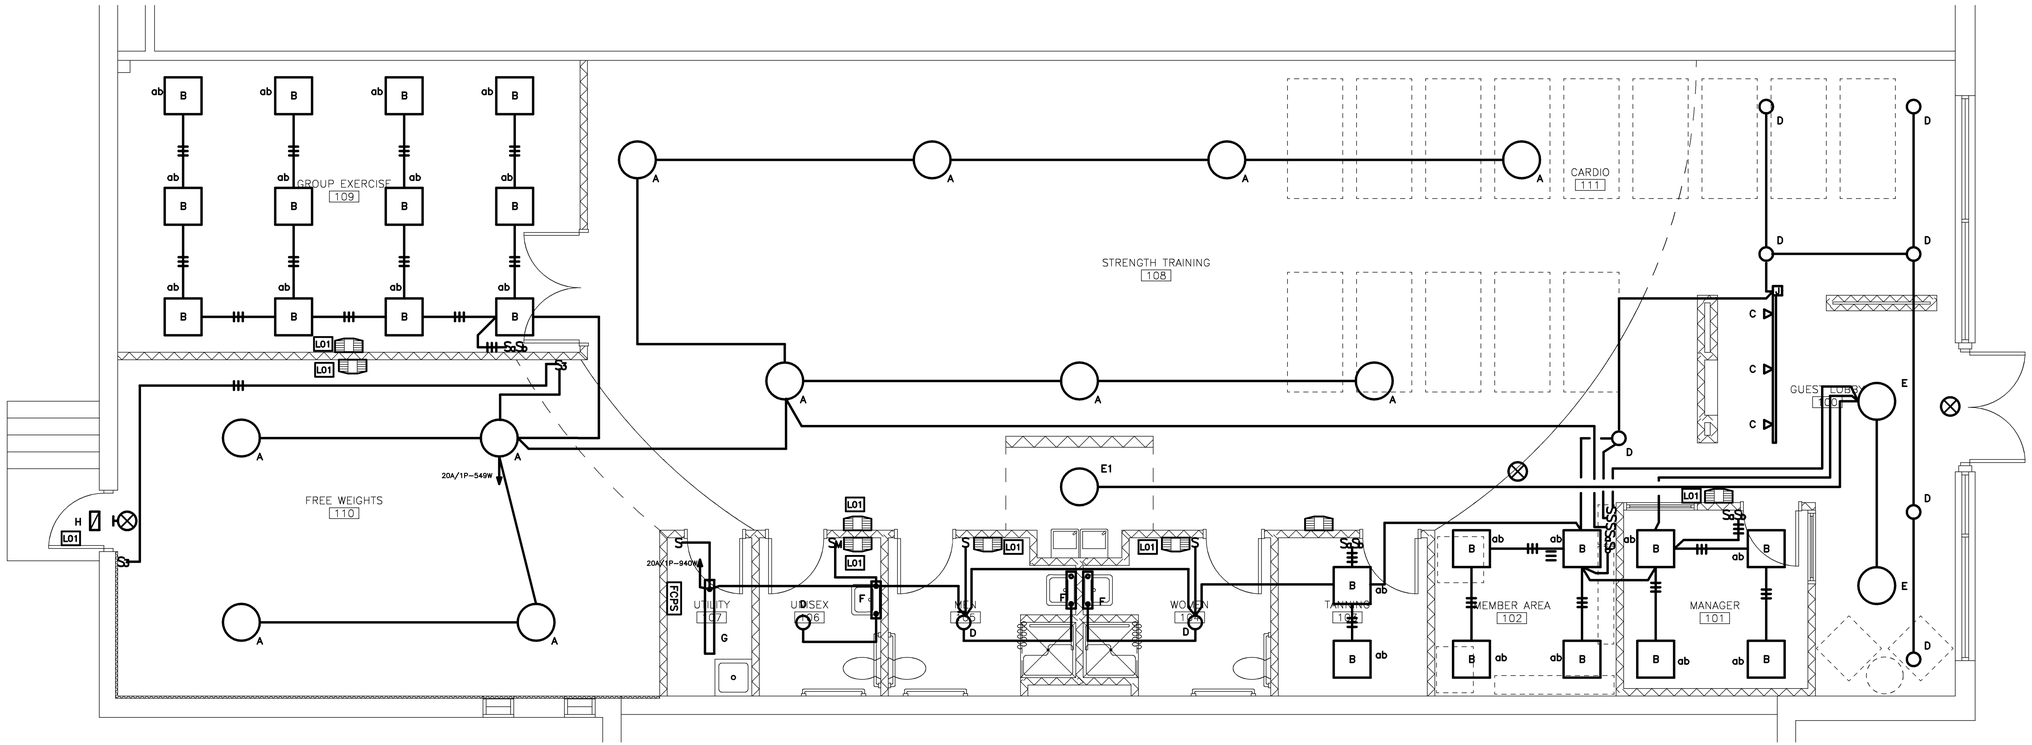

LIGHTING PLAN

1/4" = 1'-0" | 0 2' 4' 6' | REF: NA

B1

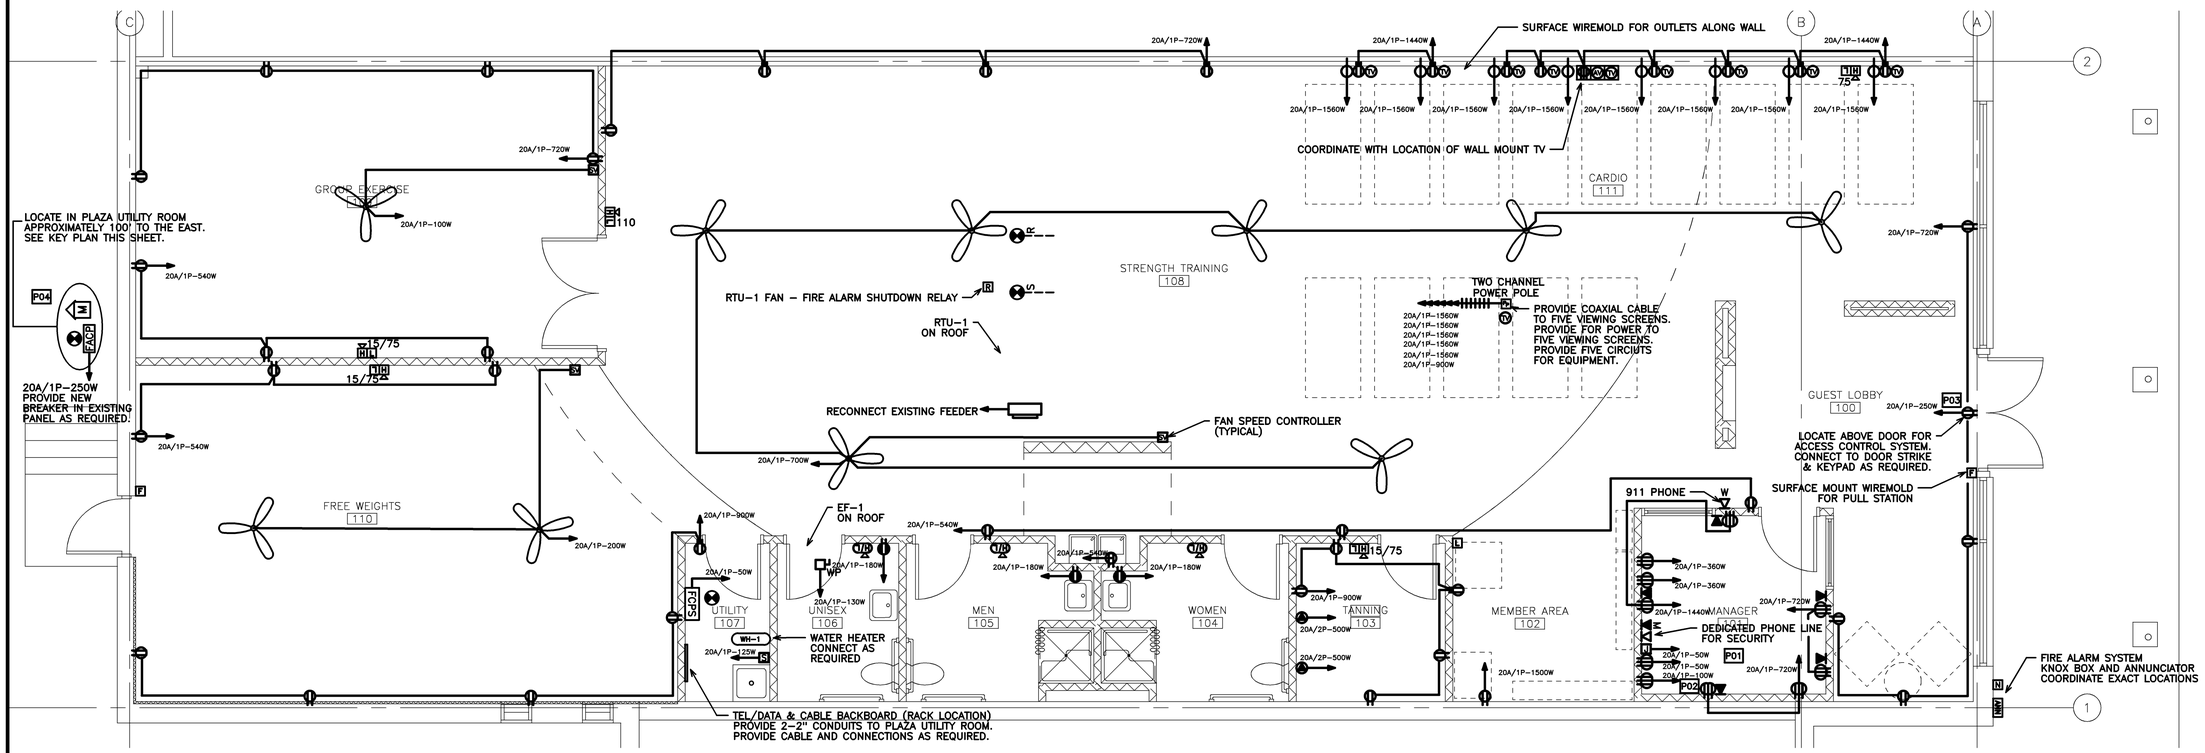

POWER PLAN

1/4" = 1'-0" | 0 2' 4' 6' | REF: NA

A1

HARRIMAN
Architects + Engineers
46 Harriman Drive
Auburn, ME 04210
207.784.5100 tel
128 Middle Street
Portland, ME 04101
207.775.0053 tel
One Perimeter Road
Manchester, NH 03103
603.626.1242 tel
www.harriman.com
© 2011

STATE OF MAINE — PHILIP R. MORRISSETTE — No. 3917 — LICENSED PROFESSIONAL ENGINEER

Project Title

WESTGATE SHOPPING CENTER ANYTIME FITNESS

PORTLAND, MAINE

HA Project No.	11110

Key Plan

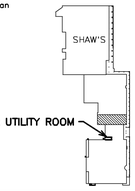

KEY NOTES:

L01...
CONNECT TO LIGHTING CIRCUIT SERVING THIS AREA AHEAD OF SWITCH.

P01...
COORDINATE WITH LOCATION OF SECURITY PANEL.

P02...
COORDINATE WITH LOCATION OF AMPLIFIER /RECEIVER.

P03...
LOCATE ABOVE DOOR FOR ACCESS CONTROL DOOR SWITCH. CONNECT TO DOOR STRIKE AS REQUIRED.

P04...
PROVIDE CONTACTS AT MERCY FIRE ALARM PANEL & NEW FA PANEL FOR ANYTIME AT THE FORMER TD BANK UTILITY RM. PROVIDE WIRING AS REQUIRED. MAKE CONNECTIONS AS REQUIRED.

Mark	Date	Description
–	07-13-11	ISSUED FOR CONSTRUCTION
–	06-13-11	95% REVIEW

Issue Dates

Drawing Status

Drawing Title

ELECTRICAL LIGHTING & POWER

PA / PE: JWT	Drawn By: JWT

Drawing Number

E10.1