CURRAN DRAFTING & DESIGN. 12 WHITE PINE WAY. FALMOUTH, MAINE 04105. 207-632-5320

PROJECT: BEAULIEU RENOVATION. 22 BRAMBLEWOOD LN. PORTLAND

A-1

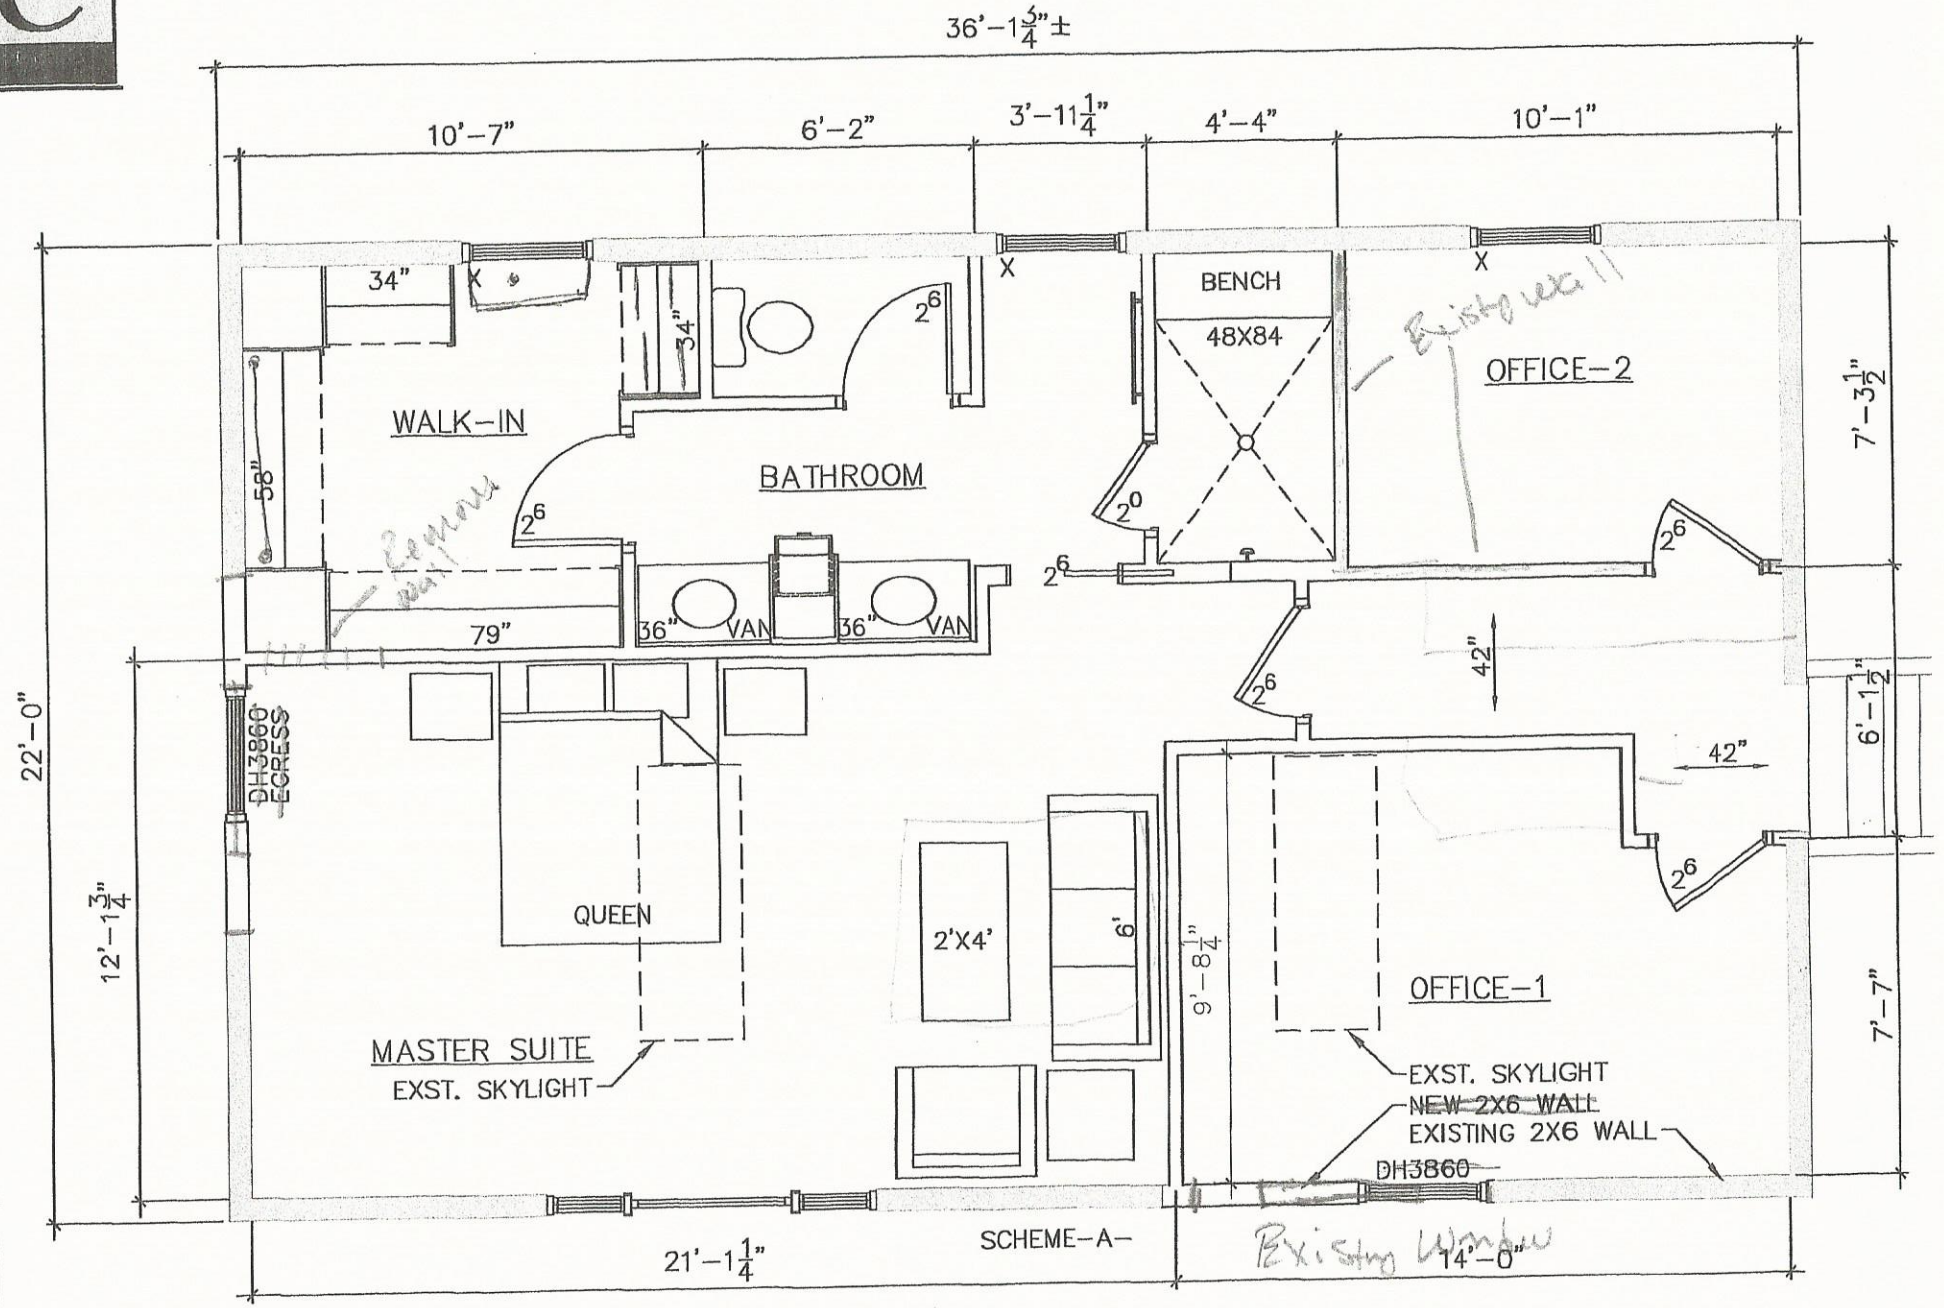

1 FLOOR PLAN. SCHEME-A-

N.T.S.