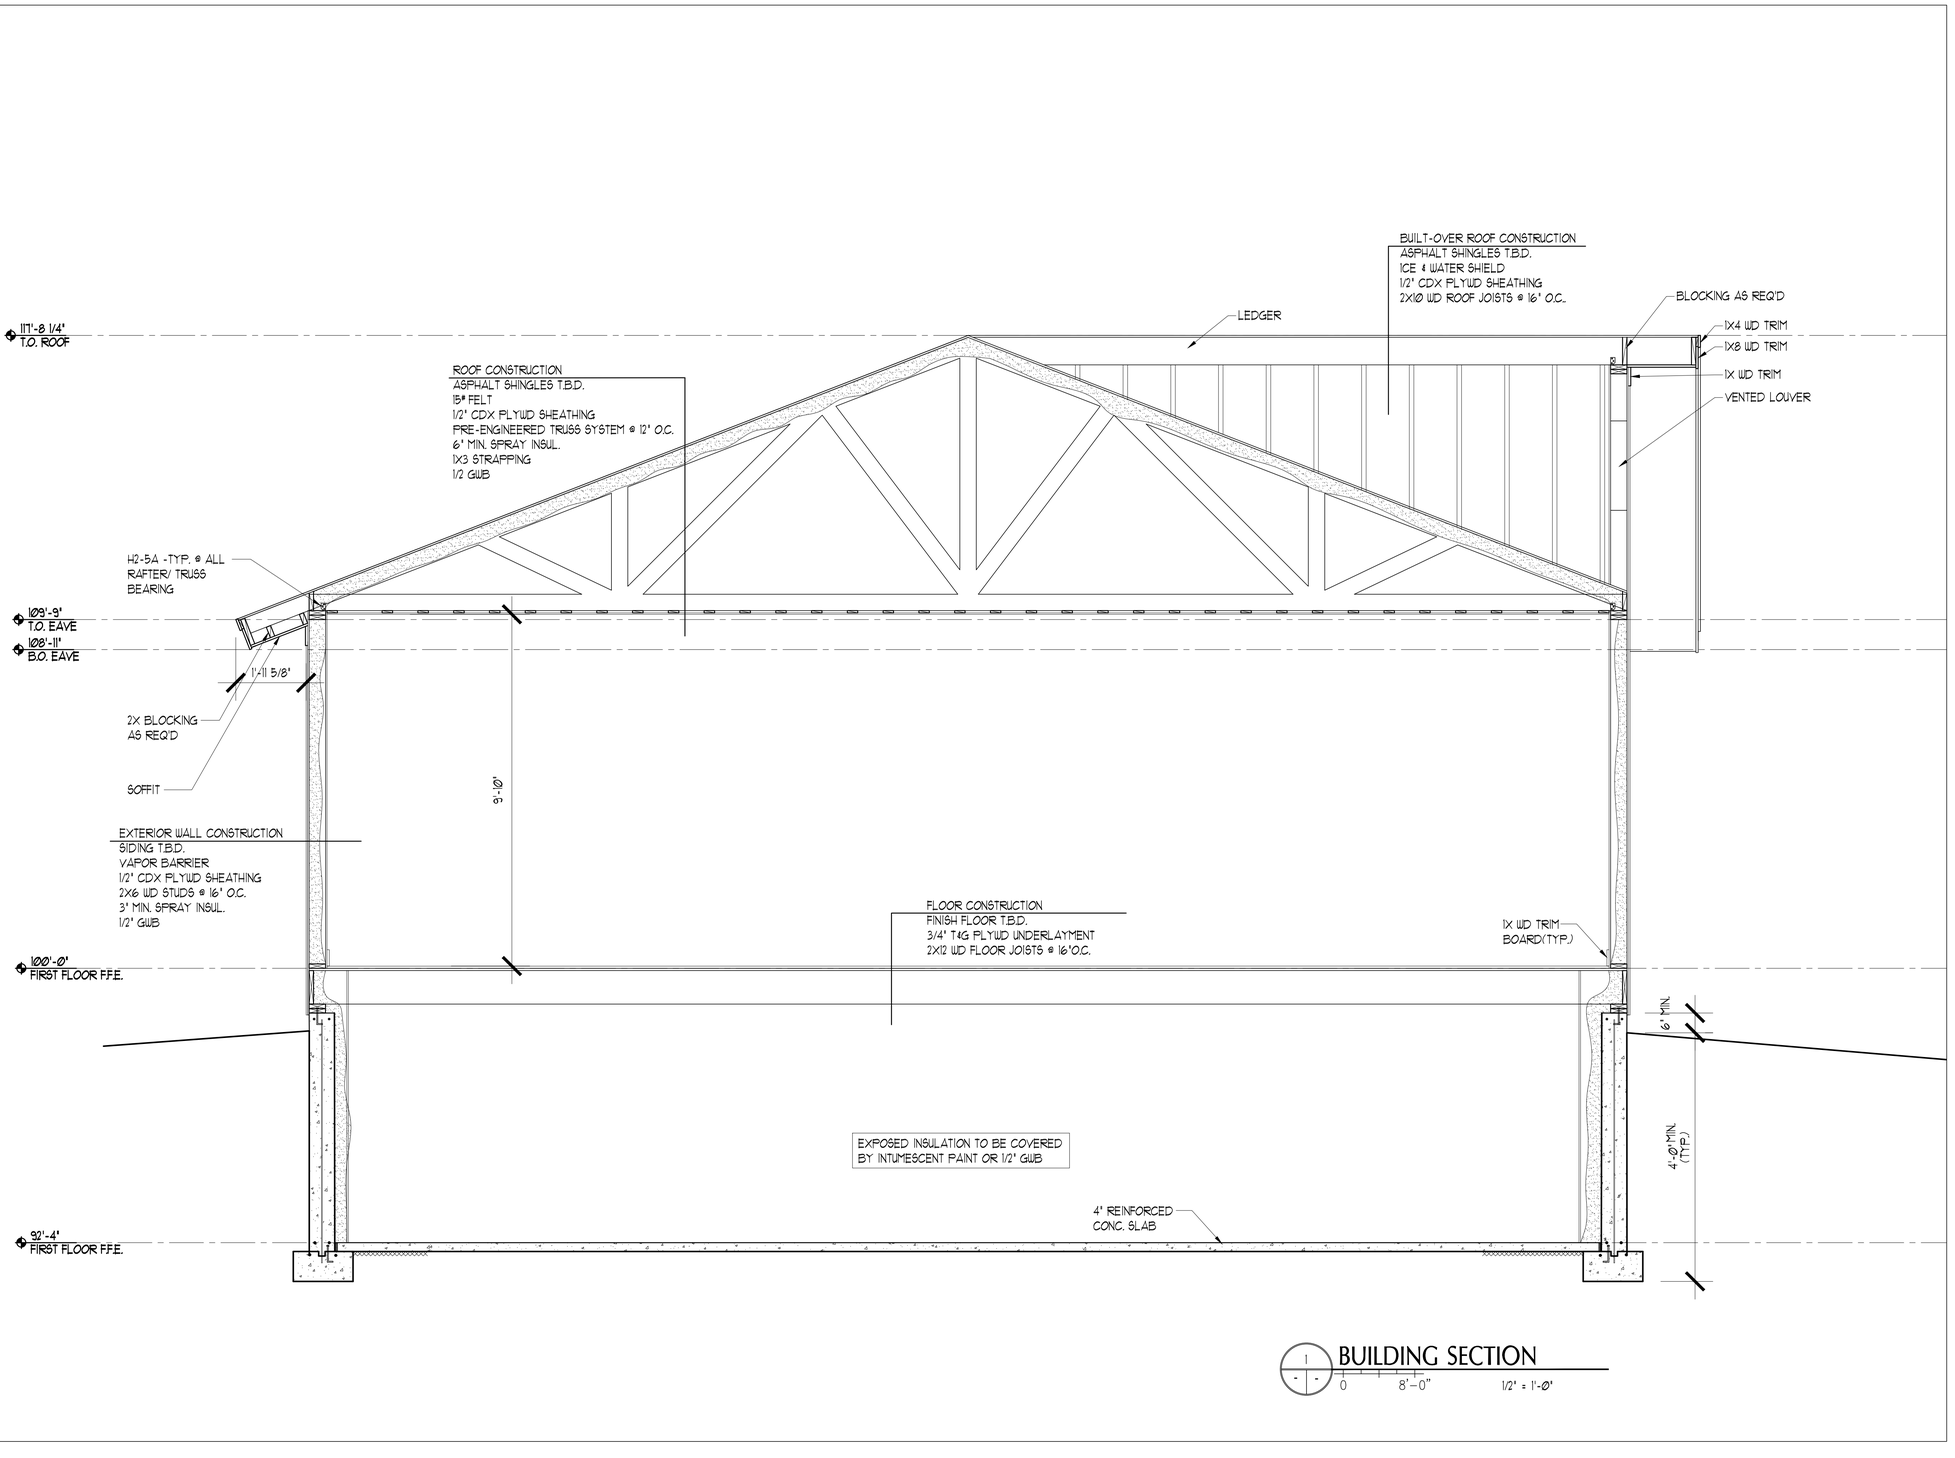

BUILDING SECTION

1 — 0 — 8'–0" — 1/2" = 1'-0"

IF THIS SHEET IS NOT 24 X 36 IT IS A REDUCED SCALE PRINT - SCALE ACCORDINGLY

SCALE 1"=1' · 3/4"=1' · 1/2"=1' · 1/4"=1' · 1/8"=1' · 1/16"=1'

65 NEWBURY STREET
PORTLAND, ME 04101
207.761.9000
info@portcityarch.com
WWW.PORTCITYARCH.COM

PRELIMINARY
FOR DESIGN
DEVELOPMENT
PURPOSE ONLY

REVISIONS

No.	Description	Date
.	.	.

PRELIMINARY
NOT FOR CONSTRUCTION

BALLANTYNE RESIDENCE
PORTLAND, MAINE

CONTEMPORY HOUSE

SECTIONS

Project Number	------
Date	September 1, 2017
Drawn by	CR
Checked by	AH

A2.1

Scale AS NOTED