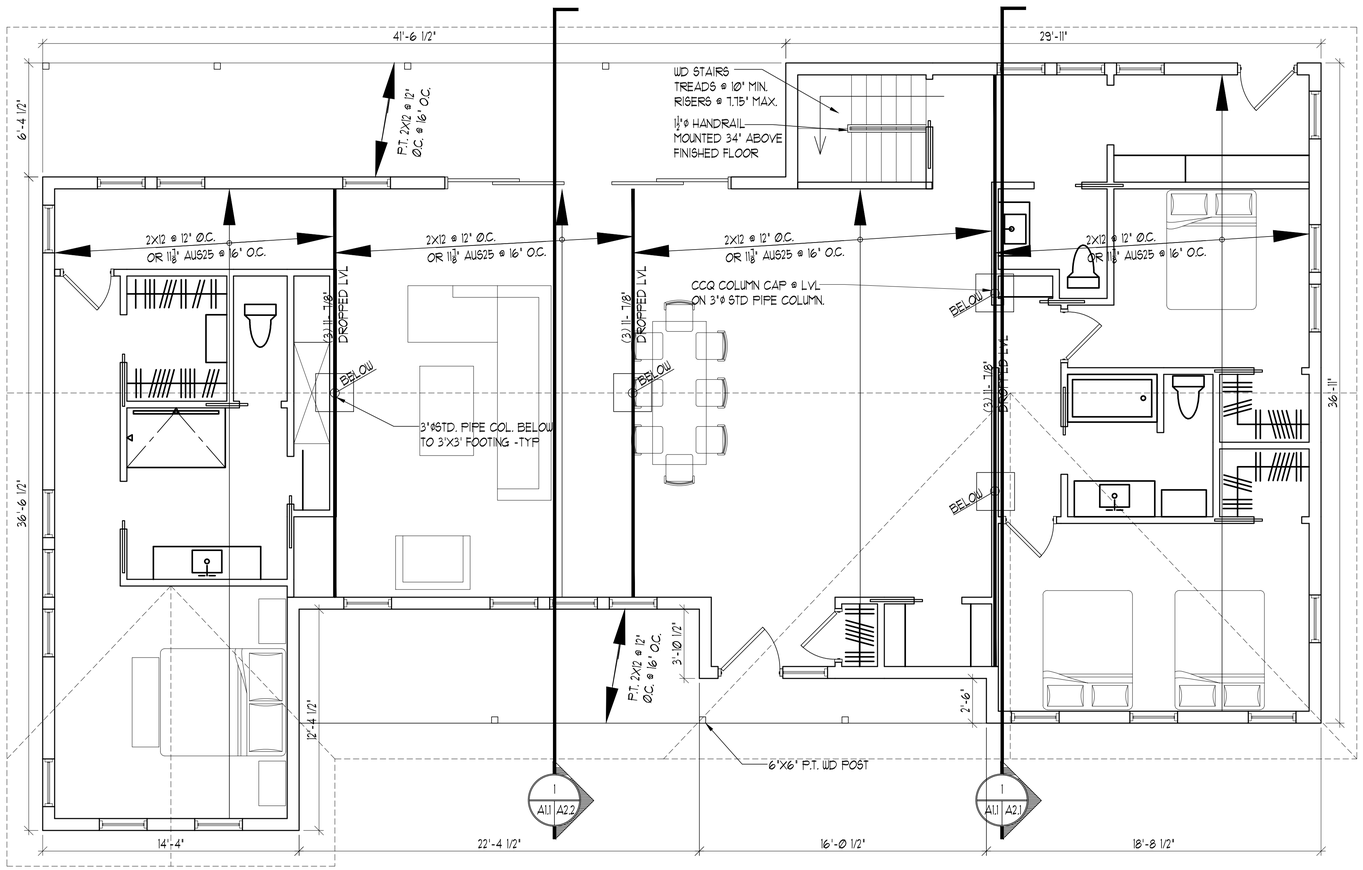

FIRST FLOOR FRAMING PLAN

1 - 1 — 0 — 8'–0" — 1/4" = 1'-0"

IF THIS SHEET IS NOT 24 X 36 IT IS A REDUCED SCALE PRINT - SCALE ACCORDINGLY

SCALE 0 1 2 3 1"=1'
SCALE 0 1 2 4 3/4"=1'
SCALE 0 1 2 6 1/2"=1'
SCALE 0 2 4 12 1/4"=1'
SCALE 0 5 10 20 1/8"=1'
SCALE 0 10 20 40 1/16"=1'

65 NEWBURY STREET
PORTLAND, ME 04101
207.761.9000
info@portcityarch.com
WWW.PORTCITYARCH.COM

PRELIMINARY
FOR DESIGN
DEVELOPMENT
PURPOSE ONLY

REVISIONS

No.	Description	Date
-	-	-

PRELIMINARY
NOT FOR CONSTRUCTION

BALLAYNTE RESIDENCE
PORTLAND, MAINE

CONTEMPORY HOUSE

FRAMING PLANS

Project Number	17005
Date	October 17th, 2017
Drawn by	CR
Checked by	AH

A0.2

Scale AS NOTED