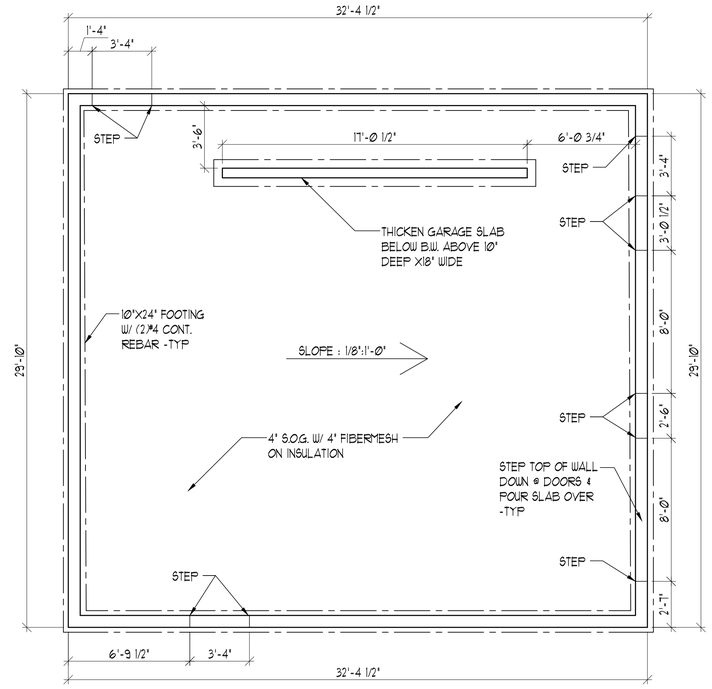

GARAGE FOUNDATION PLAN

1/4" = 1'-Ø"

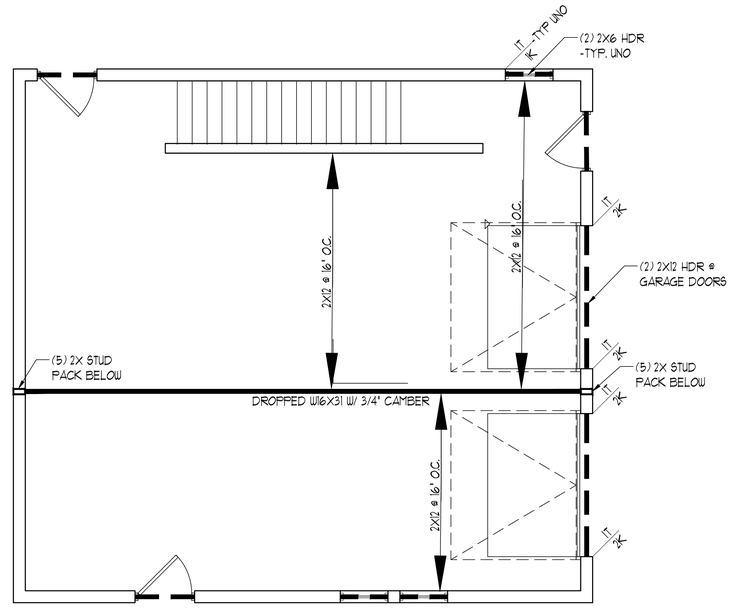

GARAGE SECOND FLOOR FRAMING PLAN

1/4" = 1'-Ø"

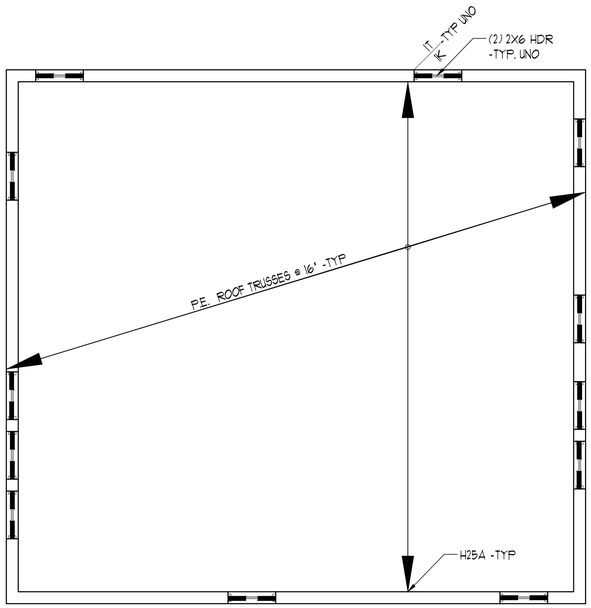

GARAGE ROOF FRAMING PLAN

1/4" = 1'-Ø"

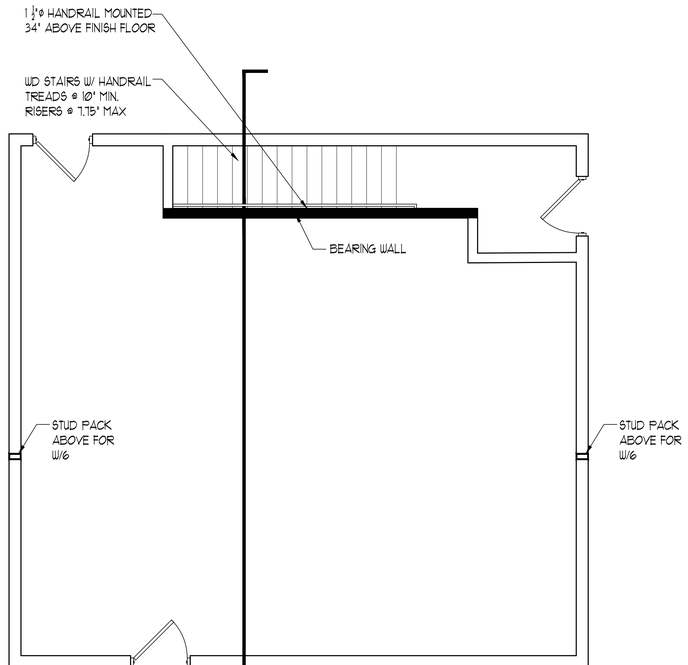

A1 | A2.3

GARAGE FIRST FLOOR FRAMING PLAN

1/4" = 1'-Ø"

65 NEWBURY STREET
PORTLAND, ME 04101
207.761.9000
info@portcityarch.com
WWW.PORTCITYARCH.COM

PRELIMINARY FOR DESIGN DEVELOPMENT PURPOSE ONLY

REVISIONS

No.	Description	Date
-	-	-

PRELIMINARY NOT FOR CONSTRUCTION

BALLAYNTE RESIDENCE

PORTLAND, MAINE

CONTEMPORY HOUSE

FRAMING PLANS

Project Number	17005
Date	October 17th, 2017
Drawn by	CR
Checked by	AH

A0.4

Scale AS NOTED

IF THIS SHEET IS NOT 24 X 36 IT IS A REDUCED SCALE PRINT - SCALE ACCORDINGLY