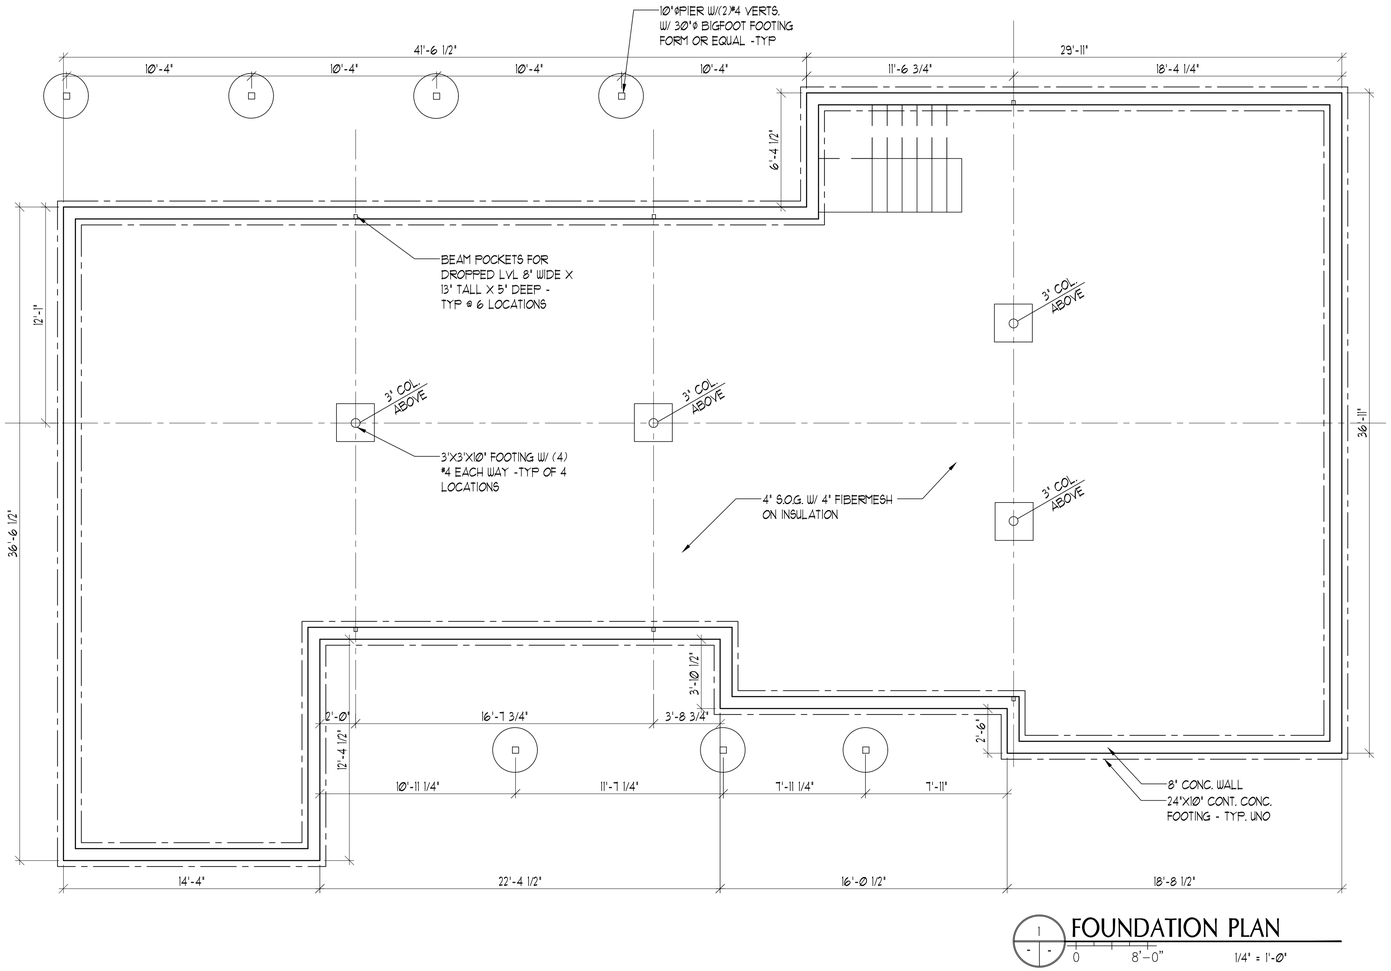

FOUNDATION PLAN

0 8'-0" 1/4" = 1'-0"

IF THIS SHEET IS NOT 24 X 36 IT IS A REDUCED SCALE PRINT - SCALE ACCORDINGLY

SCALE 1"=1' 3/4"=1' 1/2"=1' 1/4"=1' 1/8"=1' 1/16"=1'

65 NEWBURY STREET
PORTLAND, ME 04101
207.761.9000
info@portcityarch.com
WWW.PORTCITYARCH.COM

PRELIMINARY
FOR DESIGN
DEVELOPMENT
PURPOSE ONLY

REVISIONS

No.	Description	Date
-	-	-

PRELIMINARY
NOT FOR CONSTRUCTION

BALLANTYNE RESIDENCE

PORTLAND, MAINE

CONTEMPORY HOUSE

FRAMING PLANS

Project Number	17005
Date	December 14, 2017
Drawn by	CR
Checked by	AH

A0.1

Scale AS NOTED