IF THIS SHEET IS NOT 24 X 36 IT IS A REDUCED SCALE PRINT - SCALE ACCORDINGLY

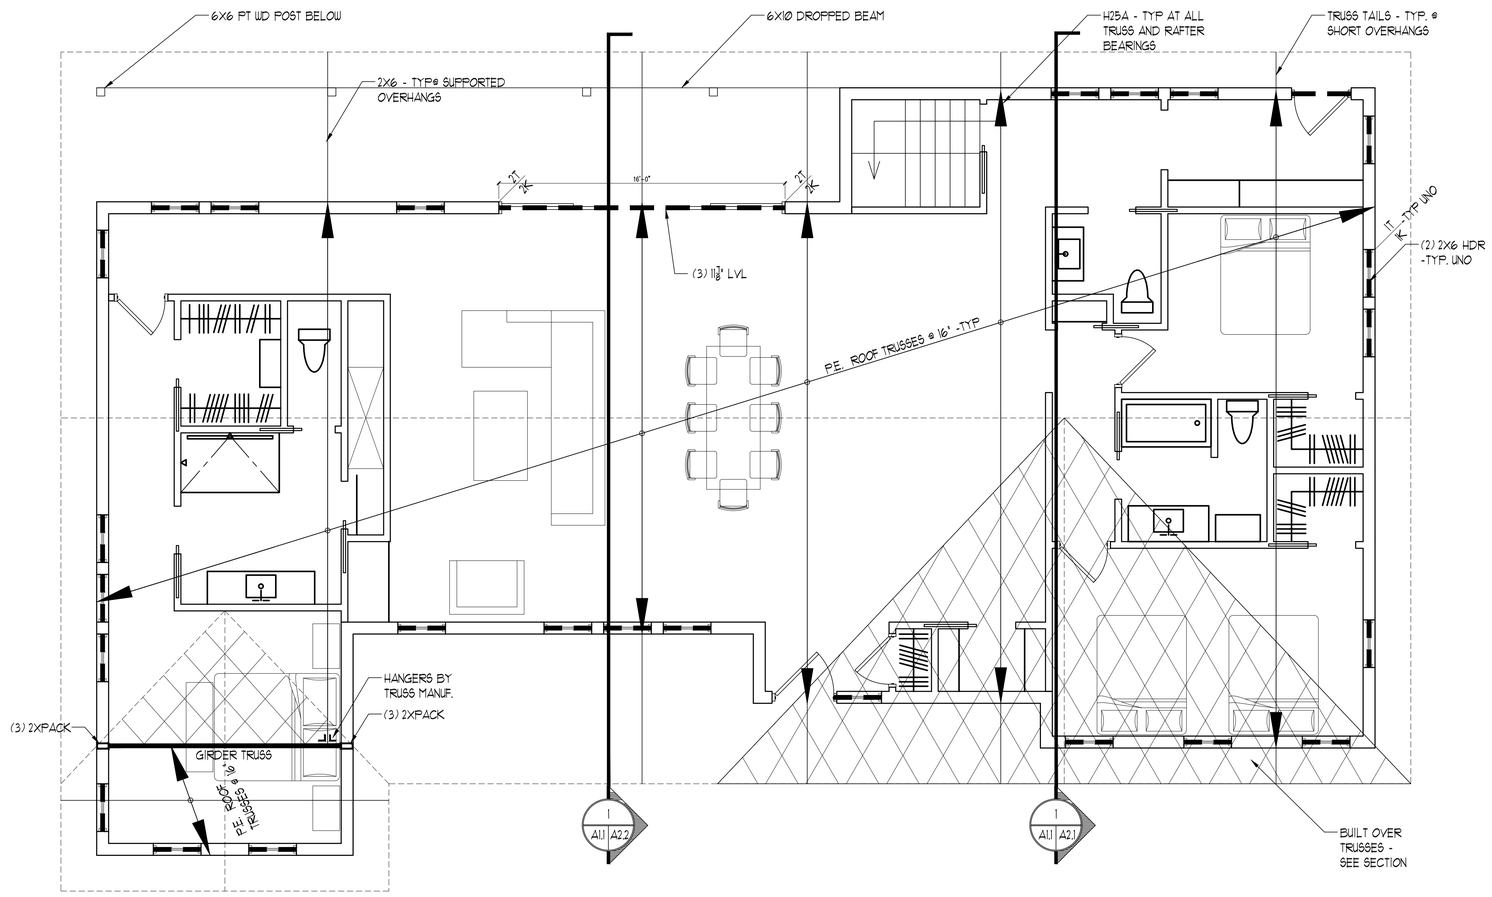

1 ROOF FRAMING PLAN

0 8'-0" 1/4" = 1'-0"

65 NEWBURY STREET
PORTLAND, ME 04101
207.761.9000
info@portcityarch.com
WWW.PORTCITYARCH.COM

PRELIMINARY FOR DESIGN DEVELOPMENT PURPOSE ONLY

REVISIONS

No.	Description	Date
-	-	-

PRELIMINARY NOT FOR CONSTRUCTION

BALLANTYNE RESIDENCE

PORTLAND, MAINE

CONTEMPORY HOUSE

FRAMING PLANS

Project Number	17005
Date	December 14, 2017
Drawn by	CR
Checked by	AH

A0.3

Scale AS NOTED