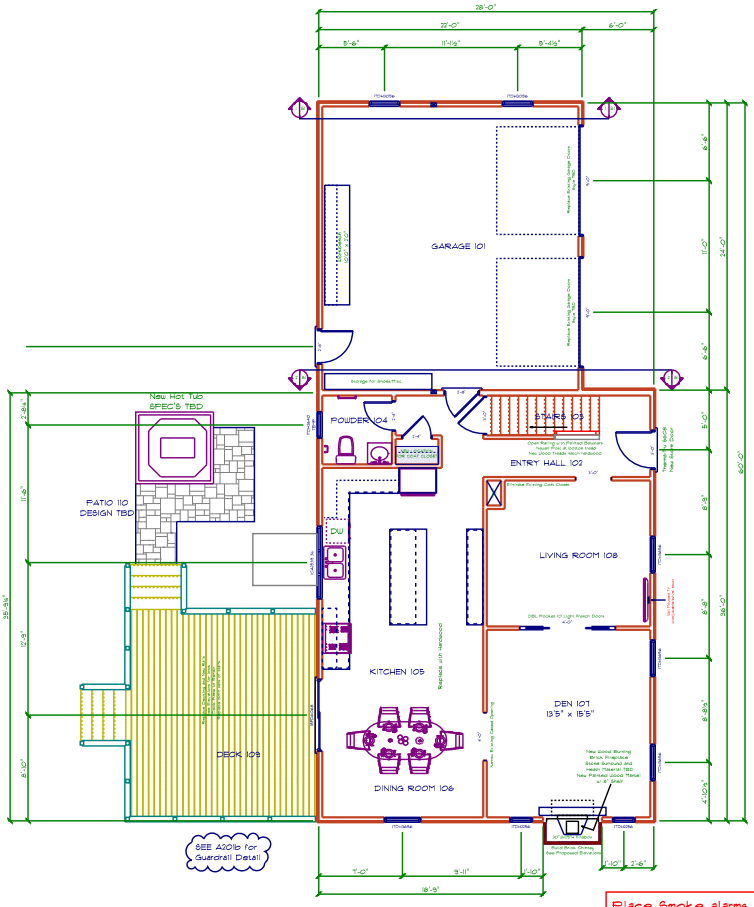

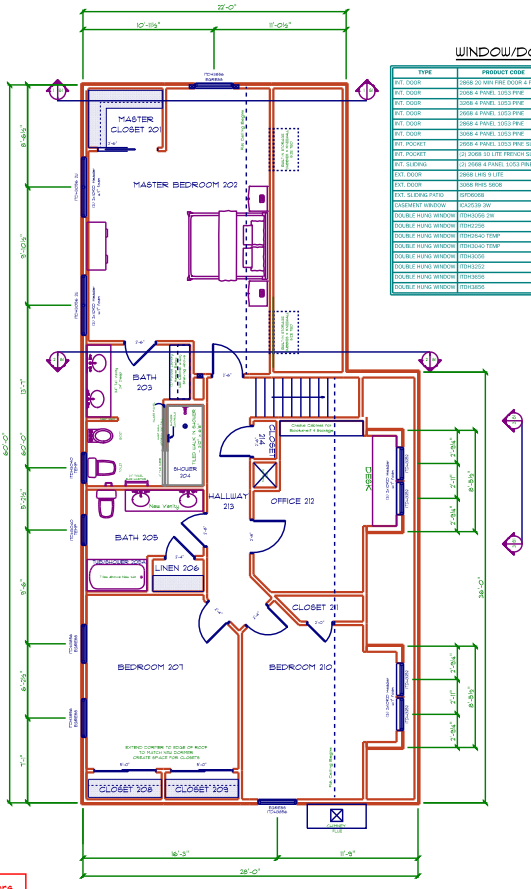

WINDOW/DOOR SCHEDULE

TYPE	PRODUCT CODE	SIZE	R.O. SIZE	COUNT	U-Factor
EXT. DOOR	2868 2D MIN FRE DOOR 4 PANEL	2'-6"	R.O. 2'-11"	1	NA
EXT. DOOR	2068 4 PANEL 1053 PINE	2'-0"	R.O. 2'-2"	1	NA
EXT. DOOR	3068 4 PANEL 1053 PINE	3'-0"	R.O. 3'-2"	5	NA
EXT. DOOR	2868 4 PANEL 1053 PINE	2'-6"	R.O. 2'-8"	3	NA
EXT. DOOR	2868 4 PANEL 1053 PINE	2'-8"	R.O. 2'-10"	2	NA
EXT. DOOR	3068 4 PANEL 1053 PINE	3'-0"	R.O. 3'-2"	1	NA
EXT. POCKET	2868 4 PANEL 1053 PINE SLAB	2'-6"	R.O. 5'-0"	1	NA
EXT. POCKET	(2) 2068 10 LITE FRENCH SLAB	4'-0"	R.O. 8'-0"	1	NA
EXT. SLIDING	(2) 2868 4 PANEL 1053 PINE SLAB	5'-0"	R.O. 5'-2"	2	NA
EXT. DOOR	2868 LHS 9 LITE	2'-8"	R.O. 2'-11"	1	NA
EXT. DOOR	3068 RHS 5808	3'-0"	R.O. 3'-3"	1	NA
EXT. SLIDING PATIO	SFD6068	6'-0" x 6'-10"	R.O. 6'-0" x 6'-10 1/2"	1	.29
CASEMENT WINDOW	CA2538 2W	6'-0" x 3'-3¼"	R.O. 6'-1" x 3'-3¼"	1	.29
DOUBLE HUNG WINDOW	ITDH3058 2W	4'-11" x 4'-7¾"	R.O. 5'-0" x 4'-8¼"	2	.29
DOUBLE HUNG WINDOW	ITDH2258	1'-9¾" x 4'-7¾"	R.O. 1'-10½" x 4'-8¼"	2	.29
DOUBLE HUNG WINDOW	ITDH3640 TEMP	3'-1¾" x 3'-3¾"	R.O. 3'-2½" x 3'-4¼"	1	.29
DOUBLE HUNG WINDOW	ITDH3040 TEMP	2'-9¾" x 3'-3¾"	R.O. 2'-8¾" x 3'-4¼"	2	.29
DOUBLE HUNG WINDOW	ITDH3056	2'-5¾" x 4'-7¾"	R.O. 2'-6¾" x 4'-8¼"	2	.29
DOUBLE HUNG WINDOW	ITDH3252	2'-7¾" x 4'-3¾"	R.O. 2'-8¾" x 4'-4¼"	4	.29
DOUBLE HUNG WINDOW	ITDH3658	2'-11¾" x 4'-7¾"	R.O. 3'-0¾" x 4'-8¼"	4	.29
DOUBLE HUNG WINDOW	ITDH3858	3'-3¾" x 4'-7¾"	R.O. 3'-2¾" x 4'-8¼"	4	.29

Place Smoke alarms and CO monitors in accordance with latest IRC

Fit new windows in existing openings. Where new openings created note the new header size

Peter B. Rice & Co.
CUSTOM HOMES · RENOVATIONS · ADDITIONS
PHONE: 207-865-4061
FAX: 207-865-6161
pbr@peterbricehbuilder.com
ken@peterbricehbuilder.com

A101b

NOONAN-BATTELLI
PROPOSED FLOOR PLANS
124 BRAMBLEWOOD DRIVE
PORTLAND, ME 04103

DRAWN BY: STUART RICE
SCALE: 1/4" = 1'
DATE: 03/17/2014
PAGE #: