PROPOSED REAR ELEVATION

RIGHT ELEVATION

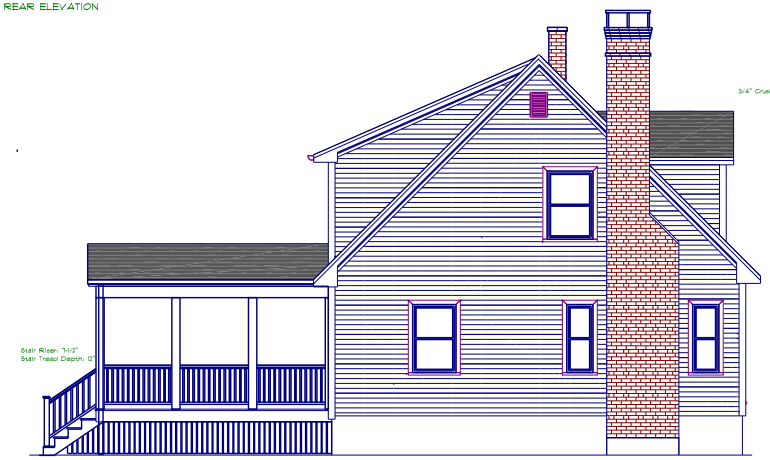

LEFT ELEVATION

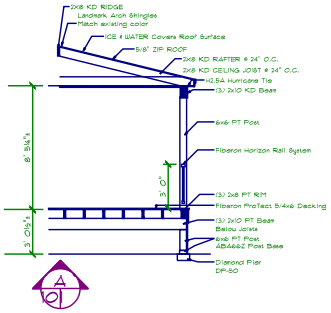

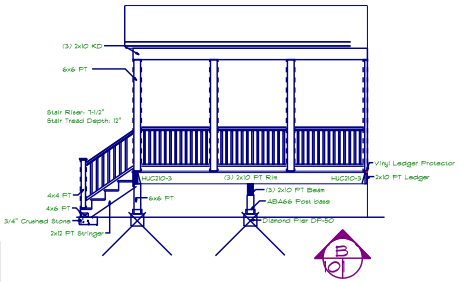

Noonan-Battelli Renovation
124 Bramblewood Drive
Portland
Maine
04103
PHONE:
FAX:

Peter B. Rice & Co.

PETER B. RICE & CO
94 WEBSTER RD
FREEPORT
MAINE
04032
PHONE: (207) 865-4061
FAX: (207) 865-0161
swil@petelincolnbuilder.com

SCALE: 1/4" = 1'
DRAWN BY: Stuart Rice
DATE: October 5, 2016

APPROVED:
CHECKED BY:

PAGE: 2
Deck Elevations