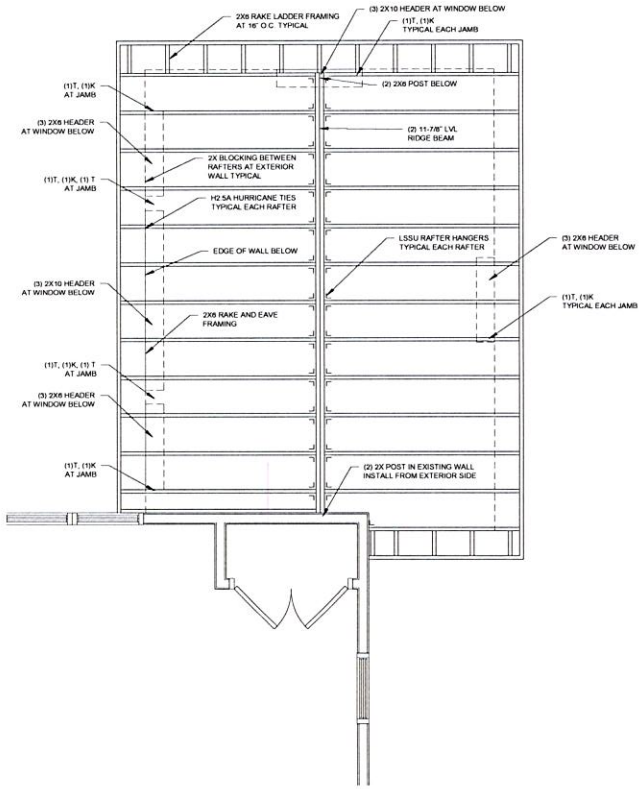

3 ROOF FRAMING PLAN
1/2" = 1'-0"

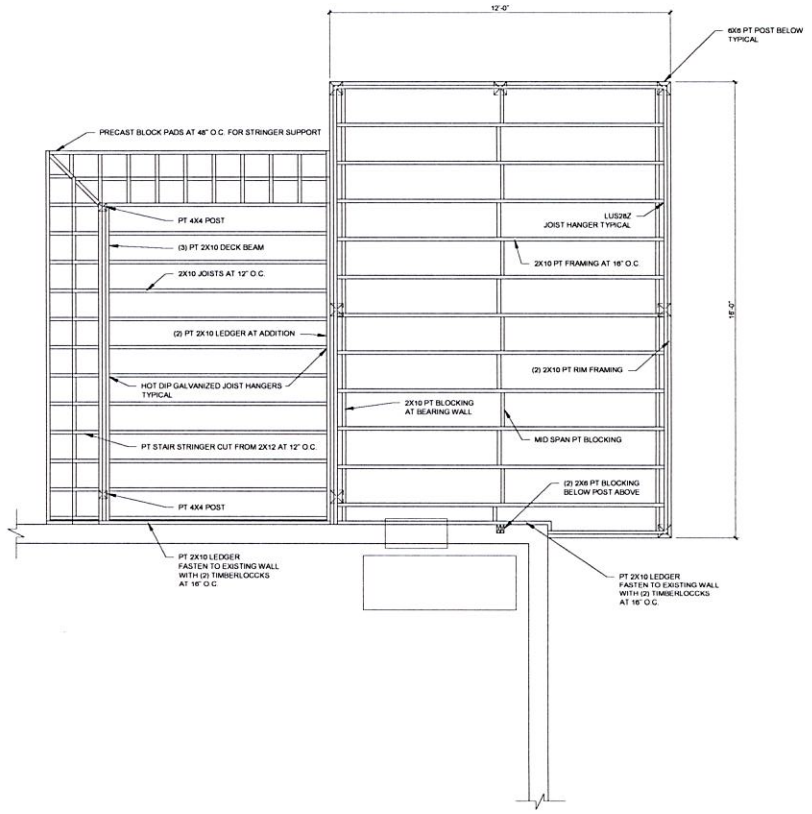

2 FIRST FLOOR FRAMING PLAN
1/2" = 1'-0"

REGISTERED ARCHITECT
RYAN J. SENATORE
No. 3322
STATE OF MAINE

© 2017 RYAN SENATORE ARCHITECTURE

ADDITION TO THE SCHROEDER RESIDENCE
96 BARTLEY AVENUE
PORTLAND, MAINE

RSA
RYAN SENATORE
ARCHITECTURE
565 CONGRESS STREET
PORTLAND, MAINE 04101
207.650.6414
senatorearchitecture.com

CONSULTANTS:

REVISIONS:

DATE: SEPTEMBER 20, 2017
PROJECT No: 1737
DRAWN BY: RRT, RJS
CHECKED BY: RJS
SCALE: AS NOTED

SHEET TITLE:
FRAMING PLANS

S1-1