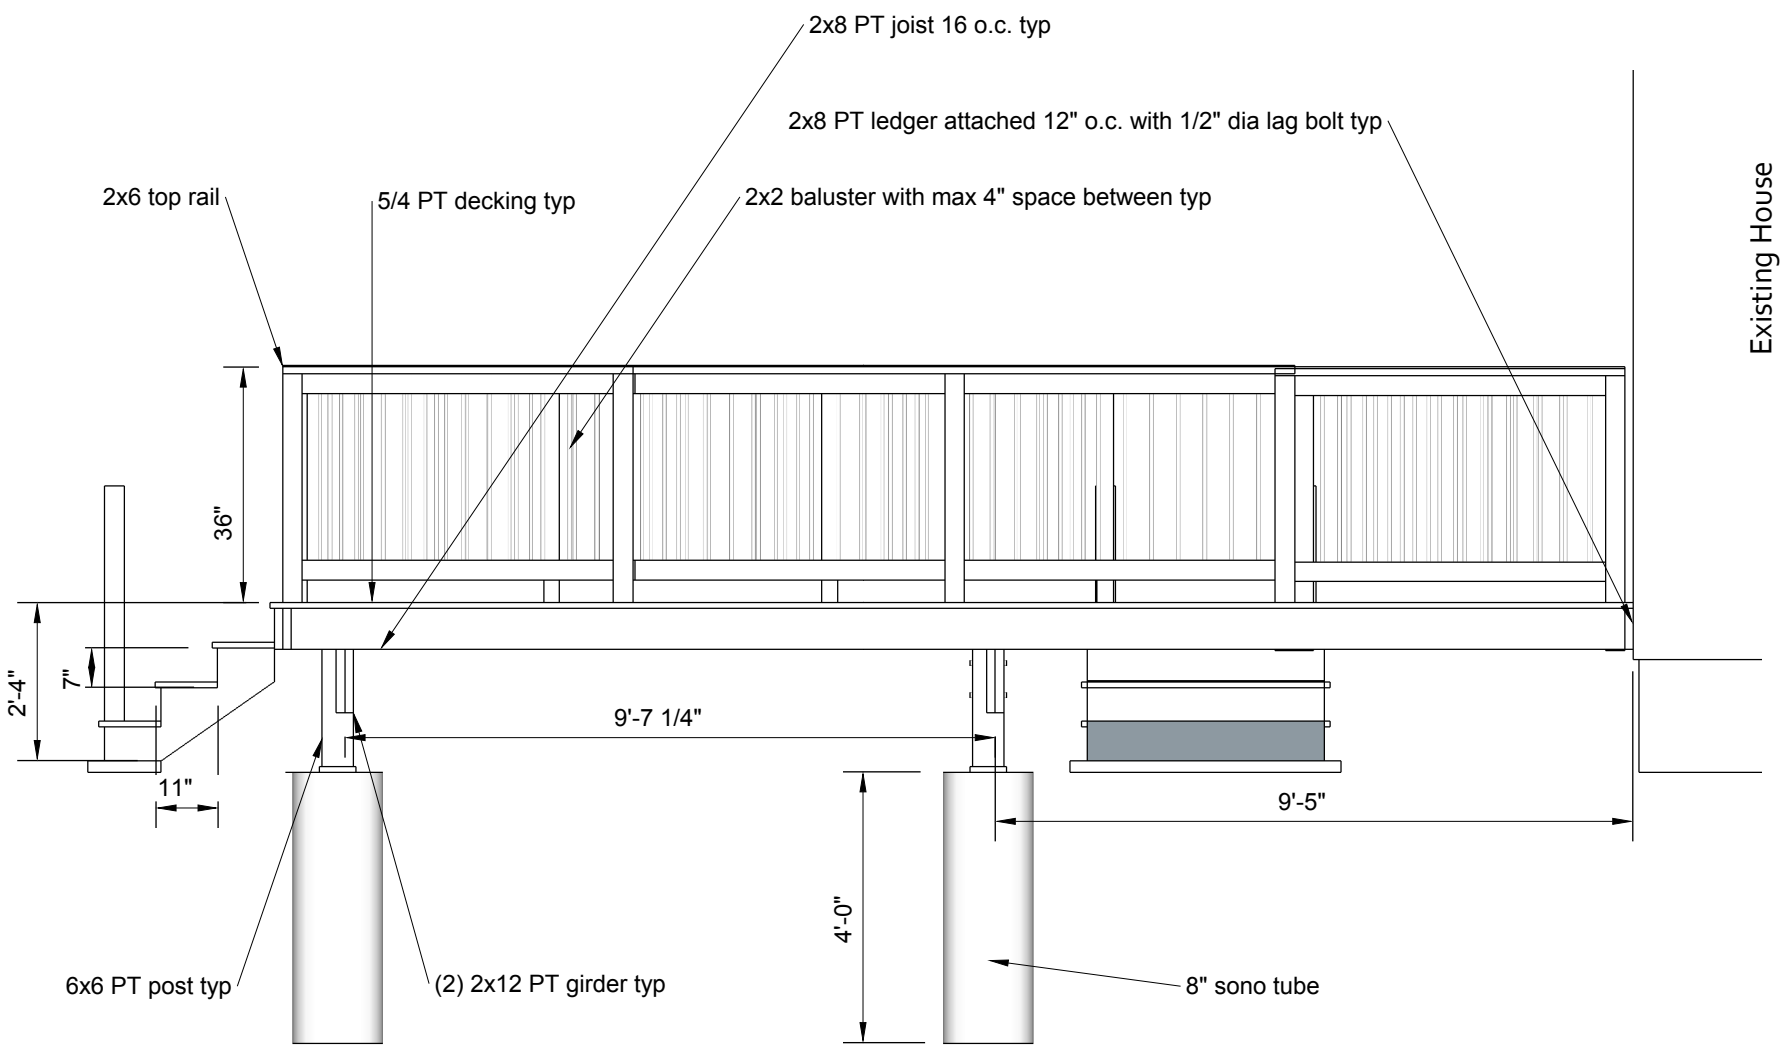

Optimum Construction
91 Auburn Street
Suite 1030
Portland, ME
04103

CLIENT
Mary and Peter Berce
6 Autumn Lane
Portland, ME
04103

PROJECT
Deck

PROJECT NO.
245.170

ISSUE
11/18/14

DRAWN BY
RL

West Elevation

A102