BECKER
STRUCTURAL ENGINEERS
75 York Street, Portland, Maine 04101
207.879.1838 ■ beckerstructural.com

STATE OF MAINE
DANIEL S. BURNE
No. 10910
LICENSED
PROFESSIONAL ENGINEER

SHEET 2 OF 4
5/24/16

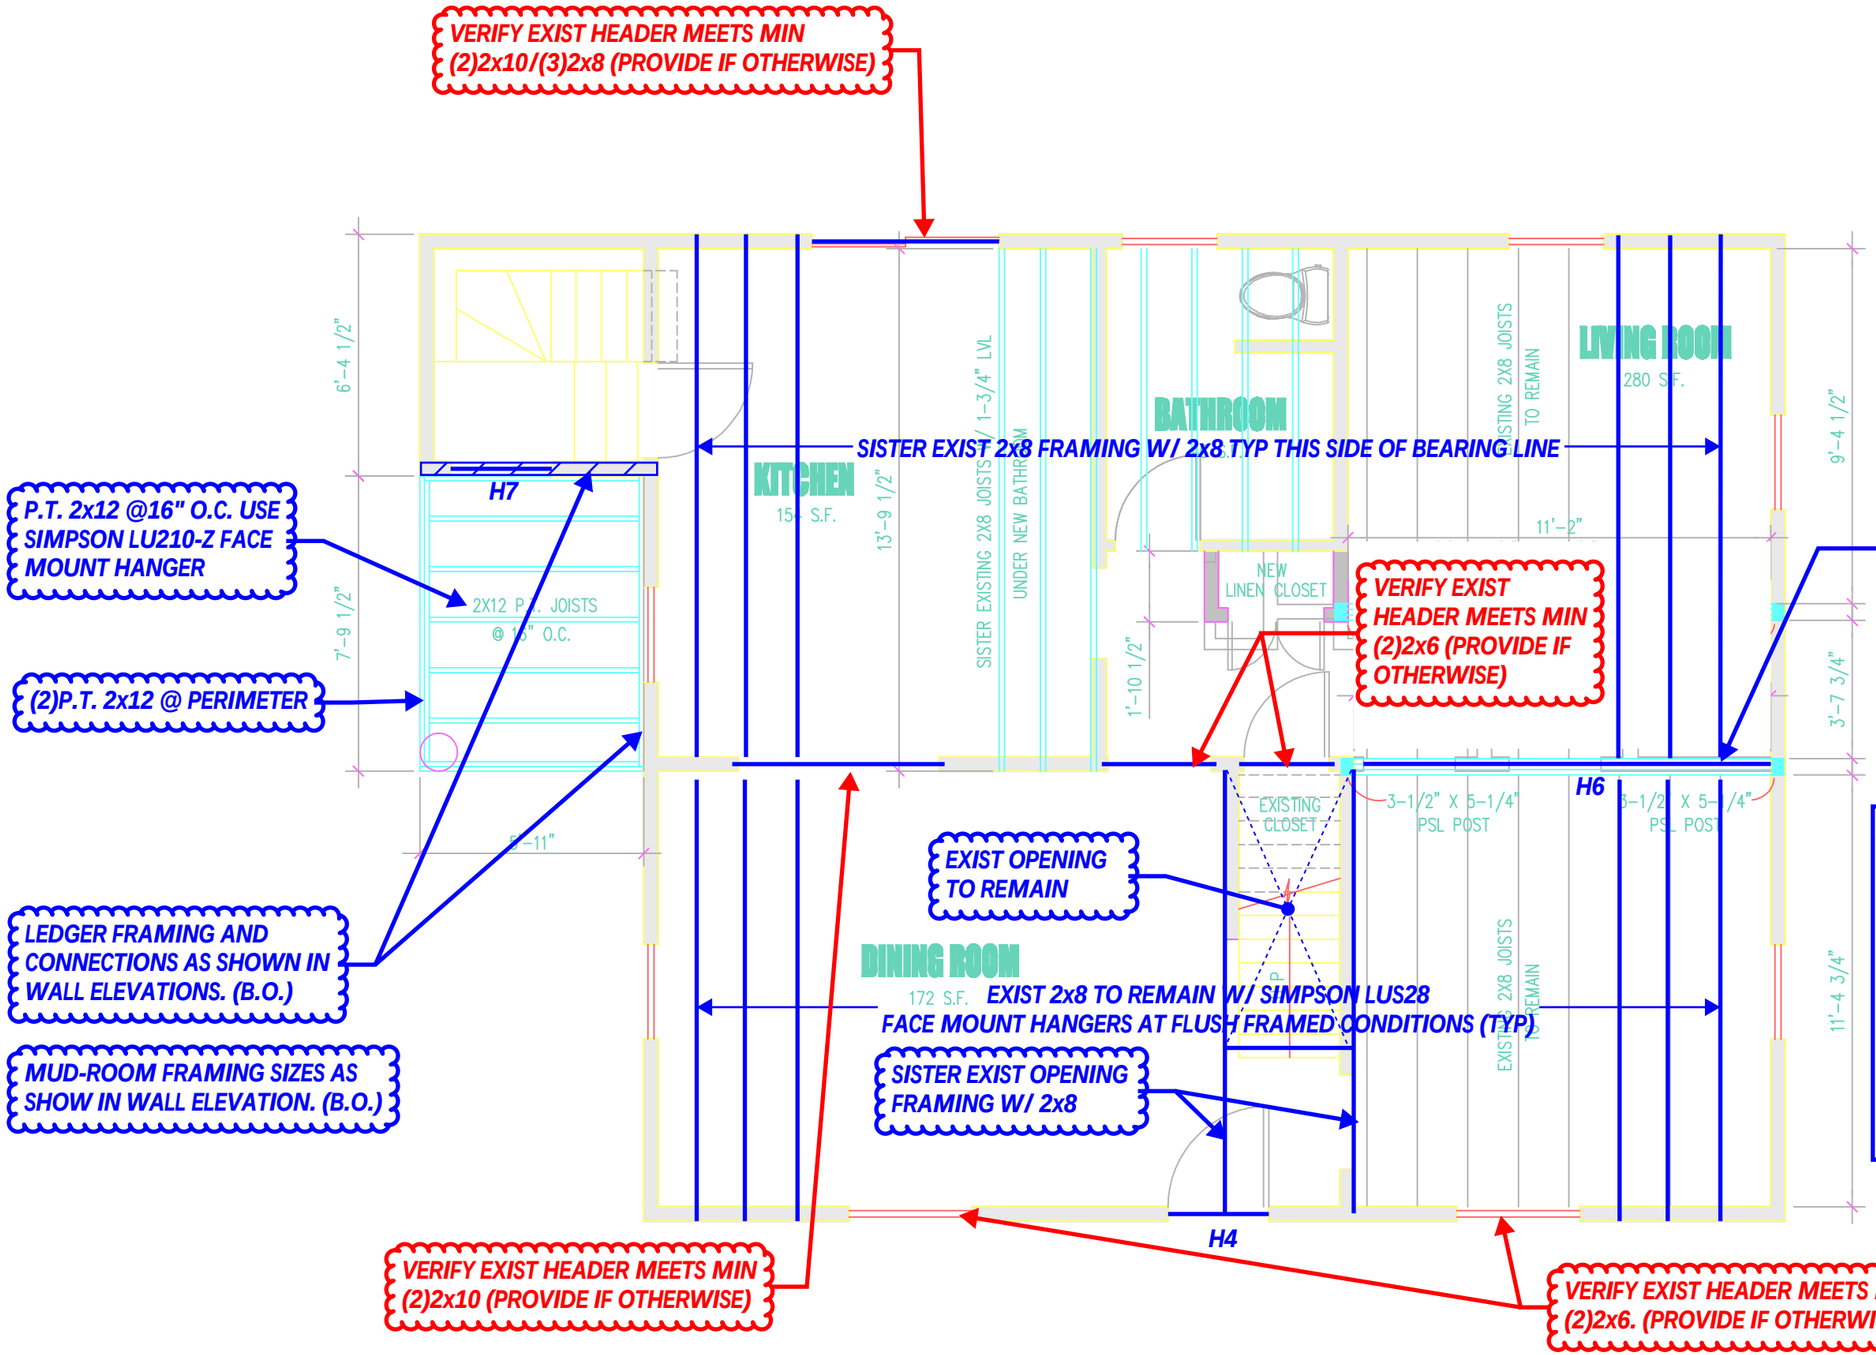

HEADER SCHEDULE

H1 - (3)2x8 W/ (1)2x6 JACK & (1)2x6 KING
H2 - (2)2x6 W/ (1)2x6 JACK & (1)2x6 KING
H3 - (2)2x6 W/ (1)2x6 JACK & (2)2x6 KING
H4 - (3)2x6 W/ (1)2x4 JACK & (1)2x4 KING
H6 - (3)1 3/4x9 1/4 LVL W/ (2)2x6 JACK & (2)2x6 KING

NOTE:
-ALL EXTERIOR HEADERS TO BE BOX HEADERS TYP WITH FLAT 2x TO MATCH WALL WIDTH.
-HEADERS DESIGNED FOR ELEVATION DIMENSIONS AND LOCATIONS.

SECOND FLOOR FRAMING PLAN