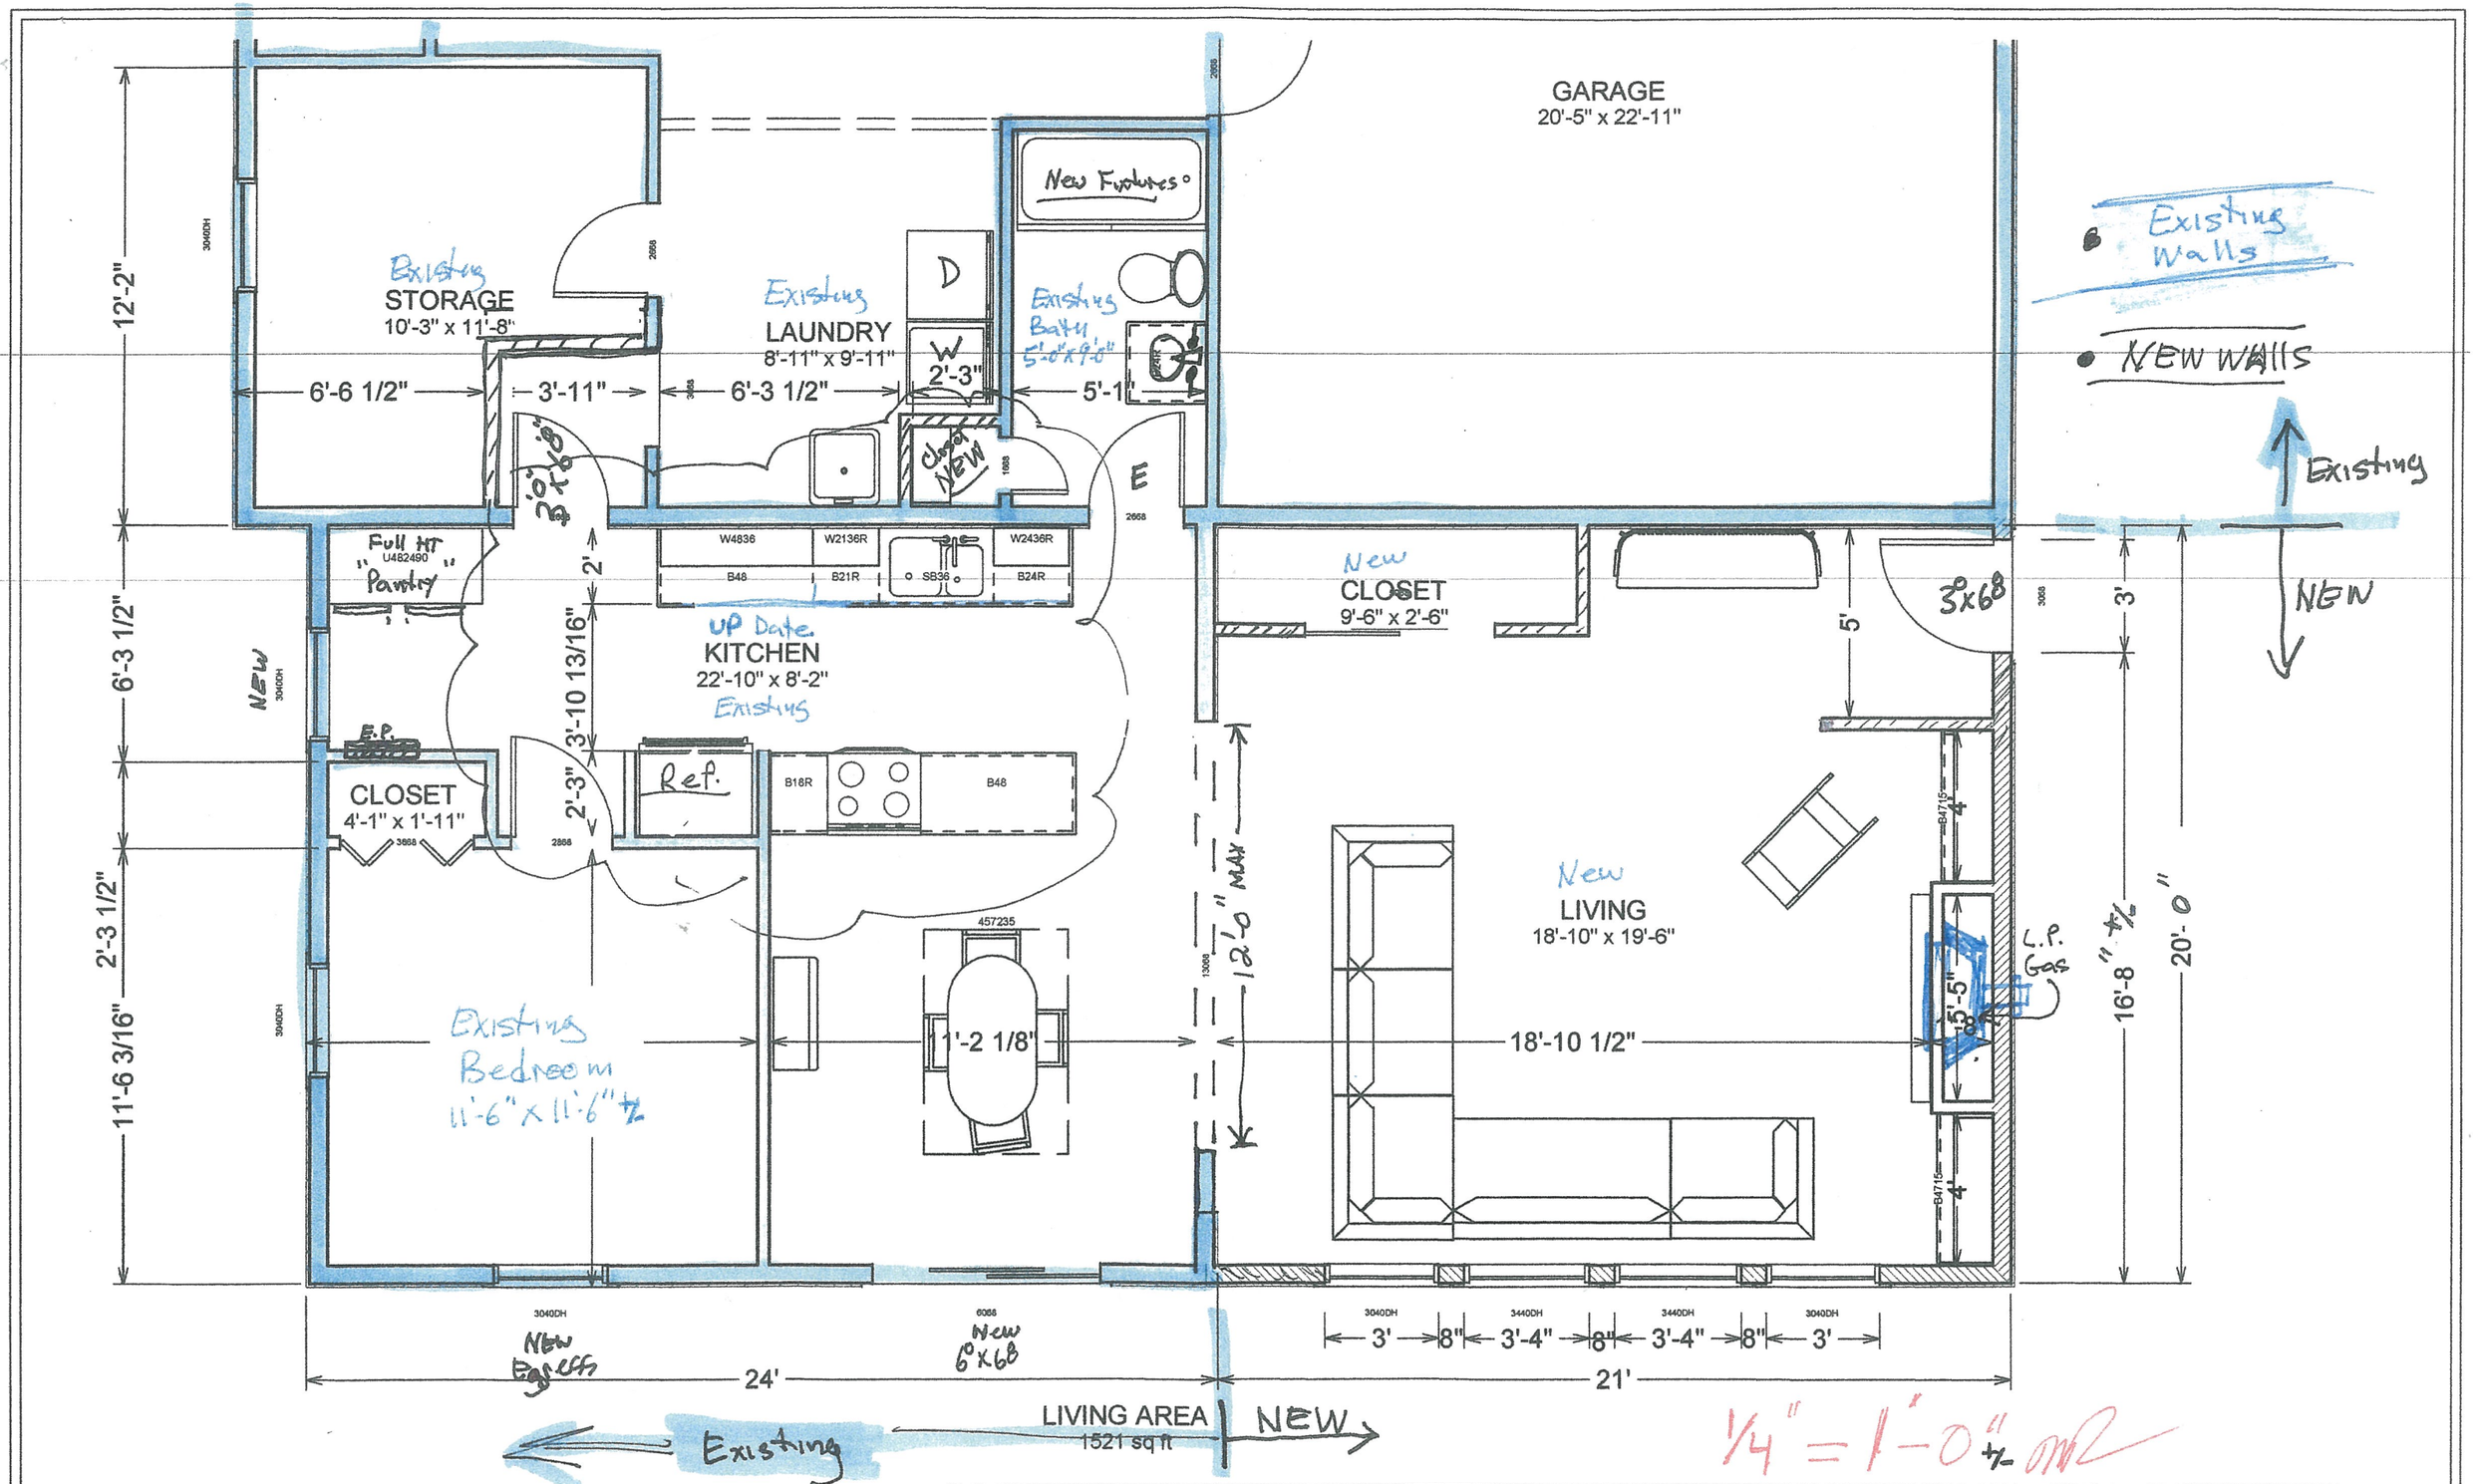

DRAWINGS PROVIDED BY:	PROJECT DESCRIPTION:	SHEET TITLE:	NO.	DESCRIPTION	BY	DATE	SCALE:	DATE:	
Company New Street City, State ZIP Phone - Website	FL Plan 2-24-2016	1st FL Plan New & Existing						DATE	1.1