LEFT ELEVATION

FRONT ELEVATION

RIGHT ELEVATION

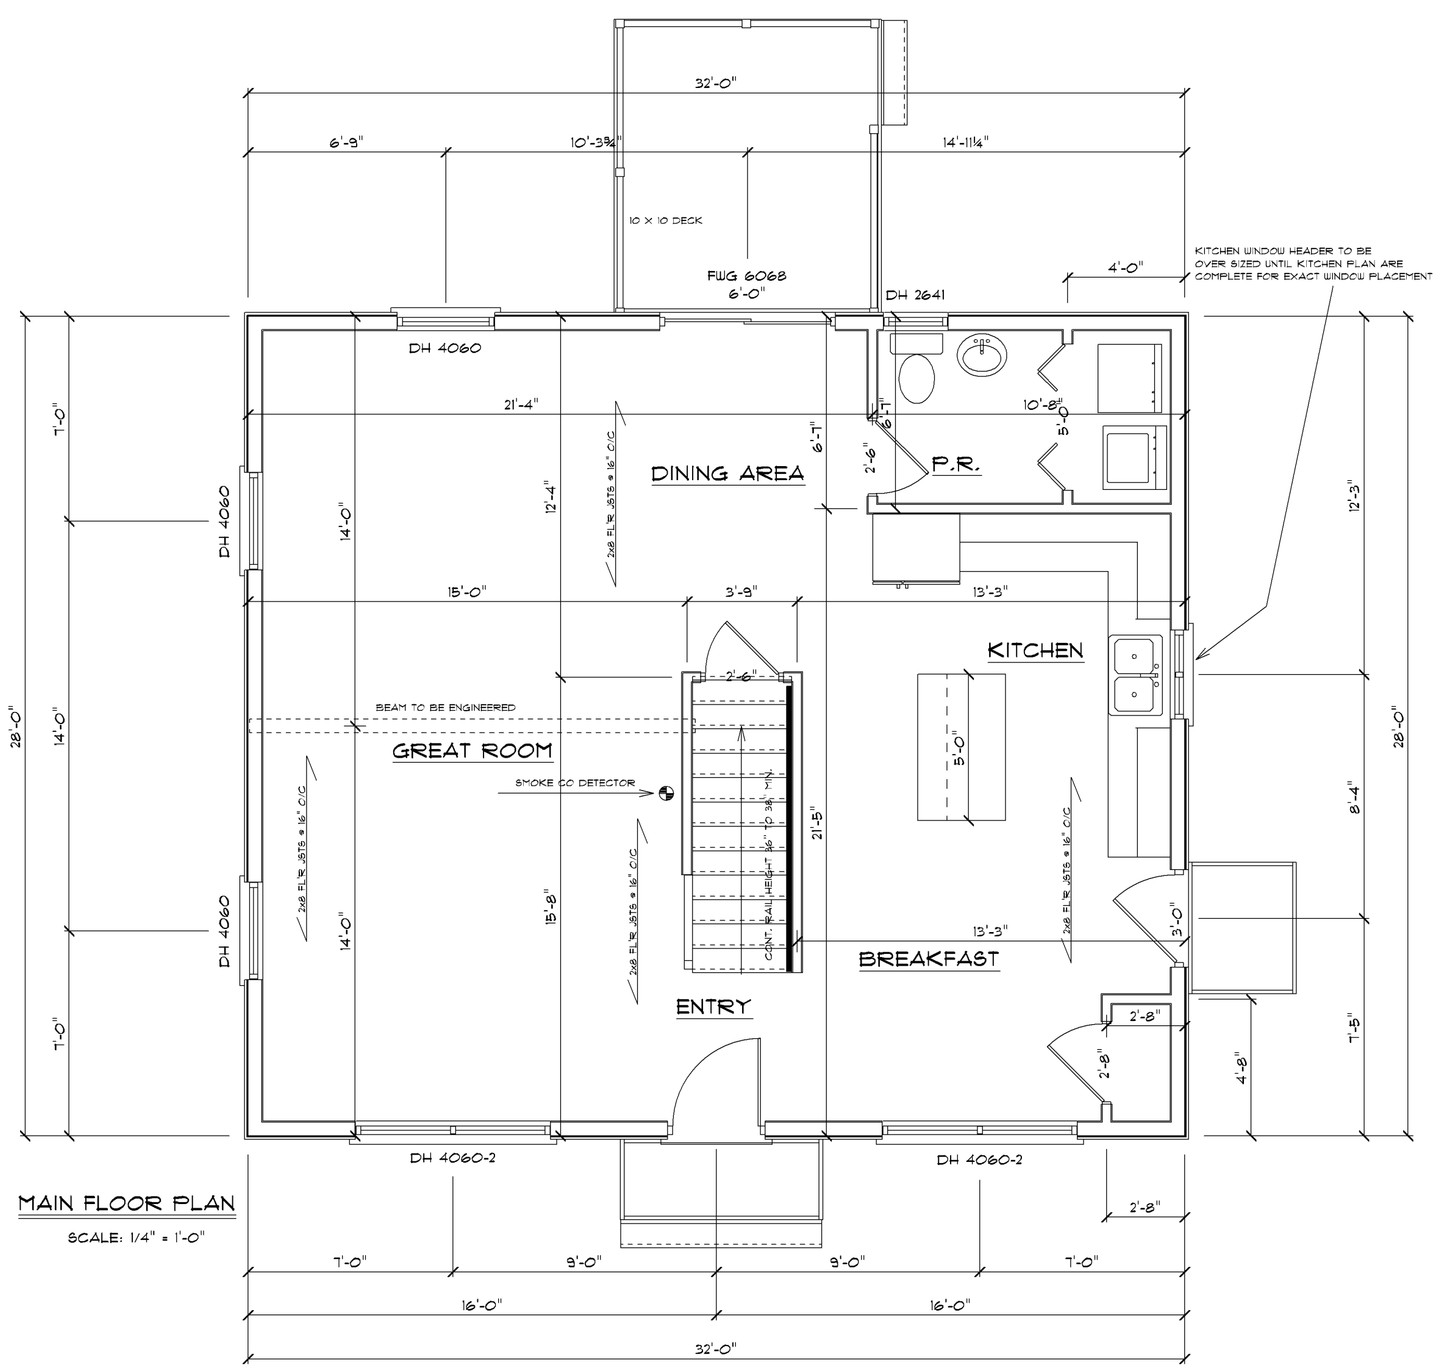

MAIN FLOOR PLAN

SCALE: 1/4" = 1'-0"

REAR ELEVATION

THESE PLANS AND SPECIFICATIONS HAVE NOT BEEN REVIEWED BY A REGISTERED ARCHITECT OR ENGINEER. PAUL J. OF PORTLAND INC. AND PALANZA DESIGN ARE NOT ENGAGED IN THE PRACTICE OF ARCHITECTURE OR ENGINEERING. WE DO THEY HOLD THEMSELVES OUT AS SUCH THESE PLANS ARE PROVIDED AS A SERVICE AND IN NO WAY CONSTITUTE A GUARANTEE TO THE VALUE, SOUNDNESS AND ACCURACY OF THE INFORMATION PROVIDED ALL DIMENSION AND SPECIFICATIONS TO BE REVIEWED FOR ACCURACY AND STRUCTURAL INTEGRITY BY A REGISTERED ARCHITECT OR ENGINEER AND CONTRACTOR BEFORE ACTUAL CONSTRUCTION CONTRACT SPECIFICATIONS OVERRULE HOUSE PLANS

PROJECT NAME:

AUBURN STREET

MZ PROPERTIES LLC.

REVISIONS

DATE: August 09, 202

SCALE: AS NOTED

DRAWN

FILE:

SHEET ___ OF ___