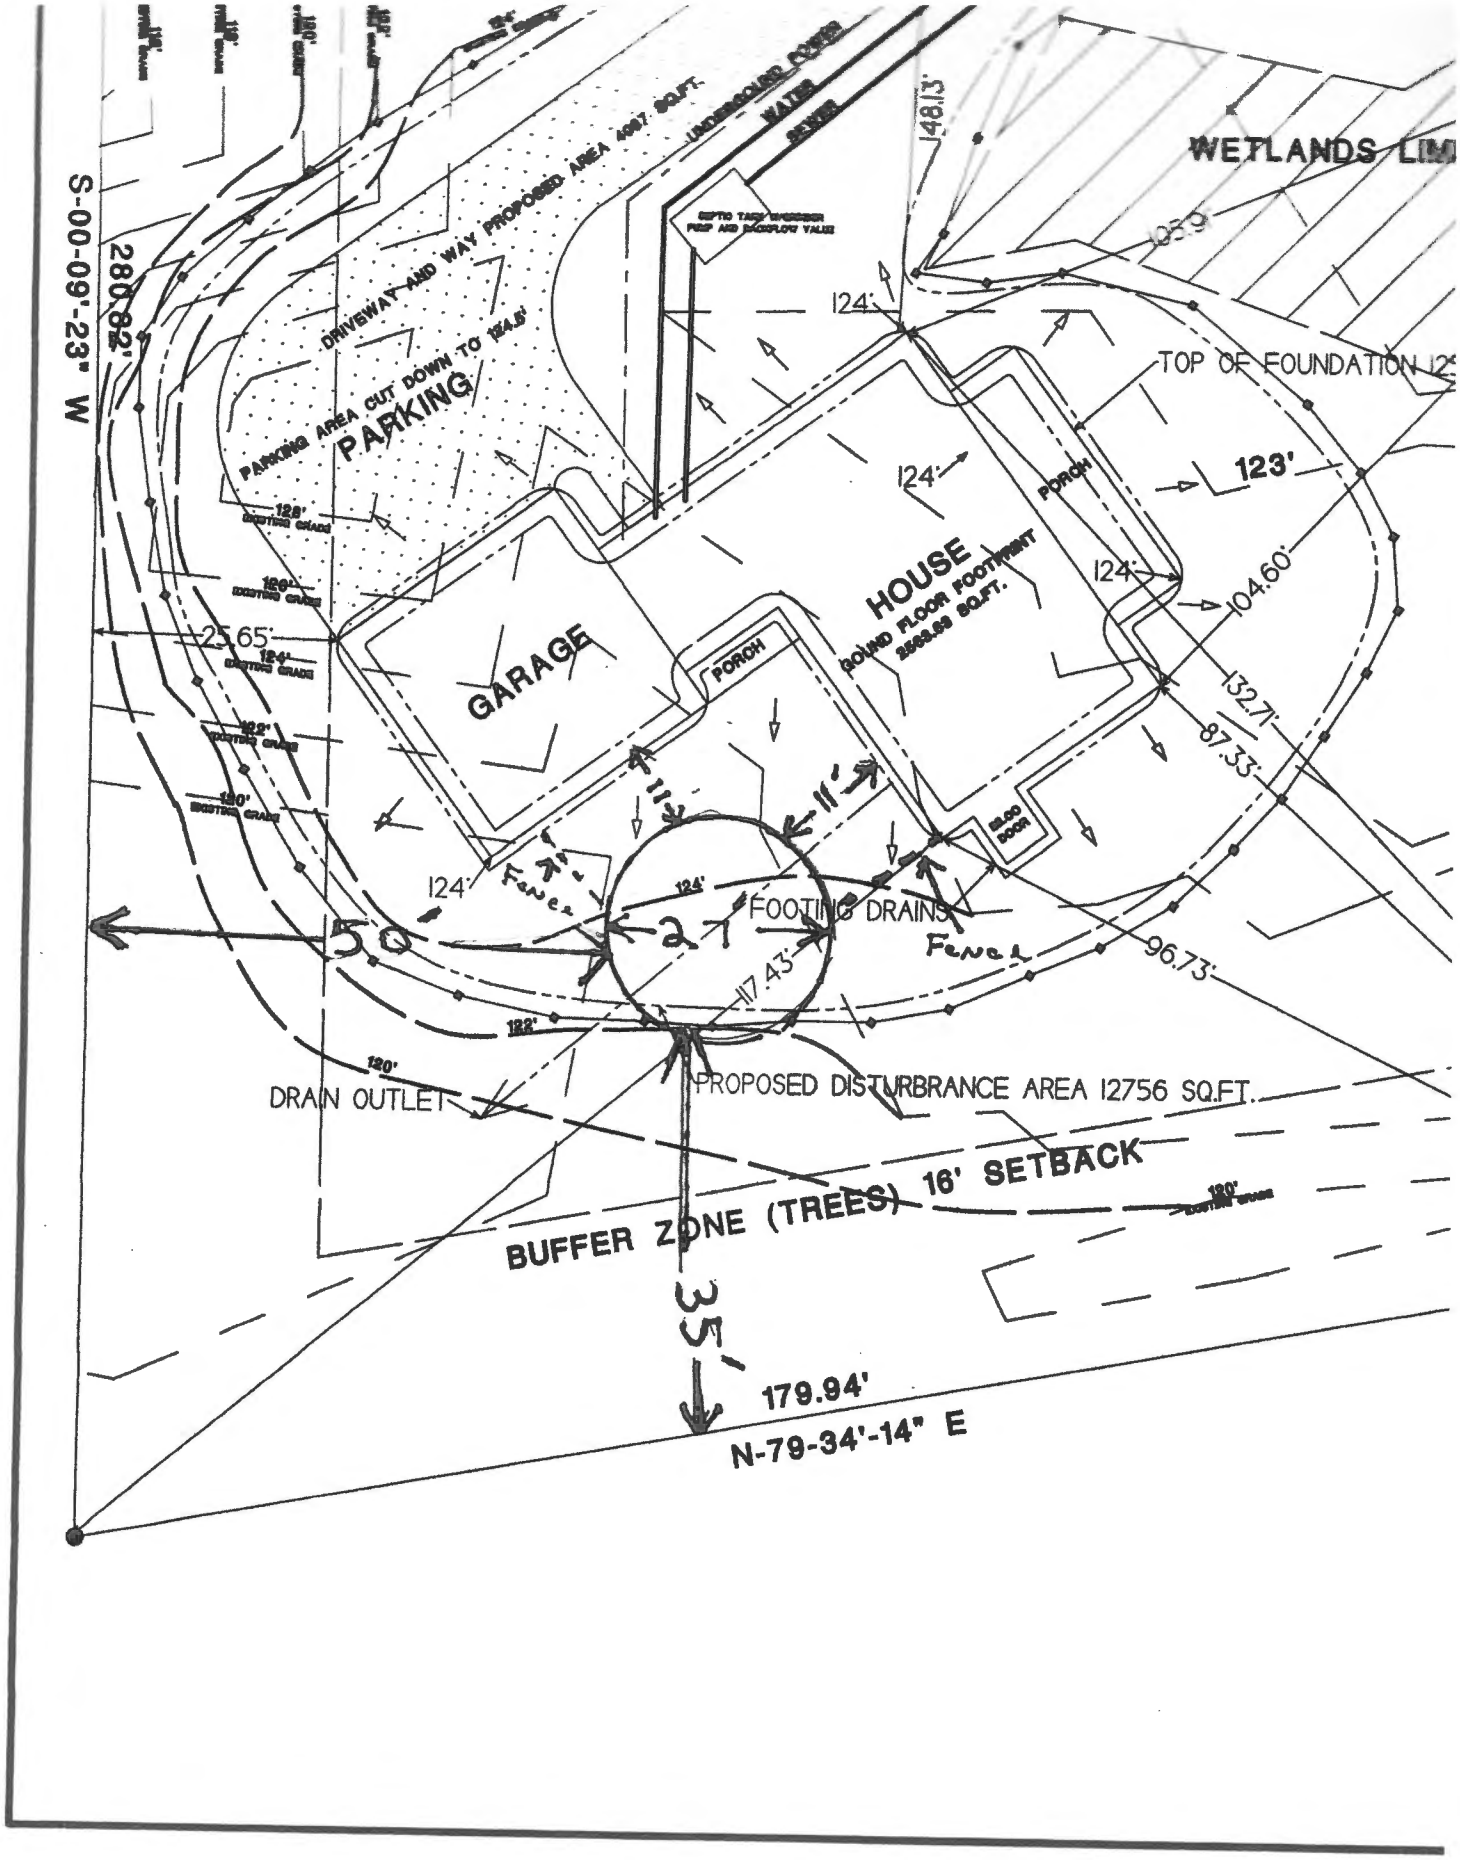

S-00-09'-23" W
280.82'
DRIVEWAY AND WAY PROPOSED AREA 4087 SQ.FT.
PARKING AREA CUT DOWN TO 124.5'
PARKING
UNDERGROUND POWER
WATER
SEWER
WETLANDS LIM
148.13'
124'
TOP OF FOUNDATION 12
123'
PORCH
HOUSE
GOUND FLOOR FOOTPRINT
104.60'
132.71'
87.33'
25.65'
GARAGE
PORCH
FOOTING DRAINS
Fence
50
27
117.43'
96.73'
122'
120'
DRAIN OUTLET
PROPOSED DISTURBRANCE AREA 12756 SQ.FT.
BUFFER ZONE (TREES) 16' SETBACK
35'
179.94'
N-79-34'-14" E