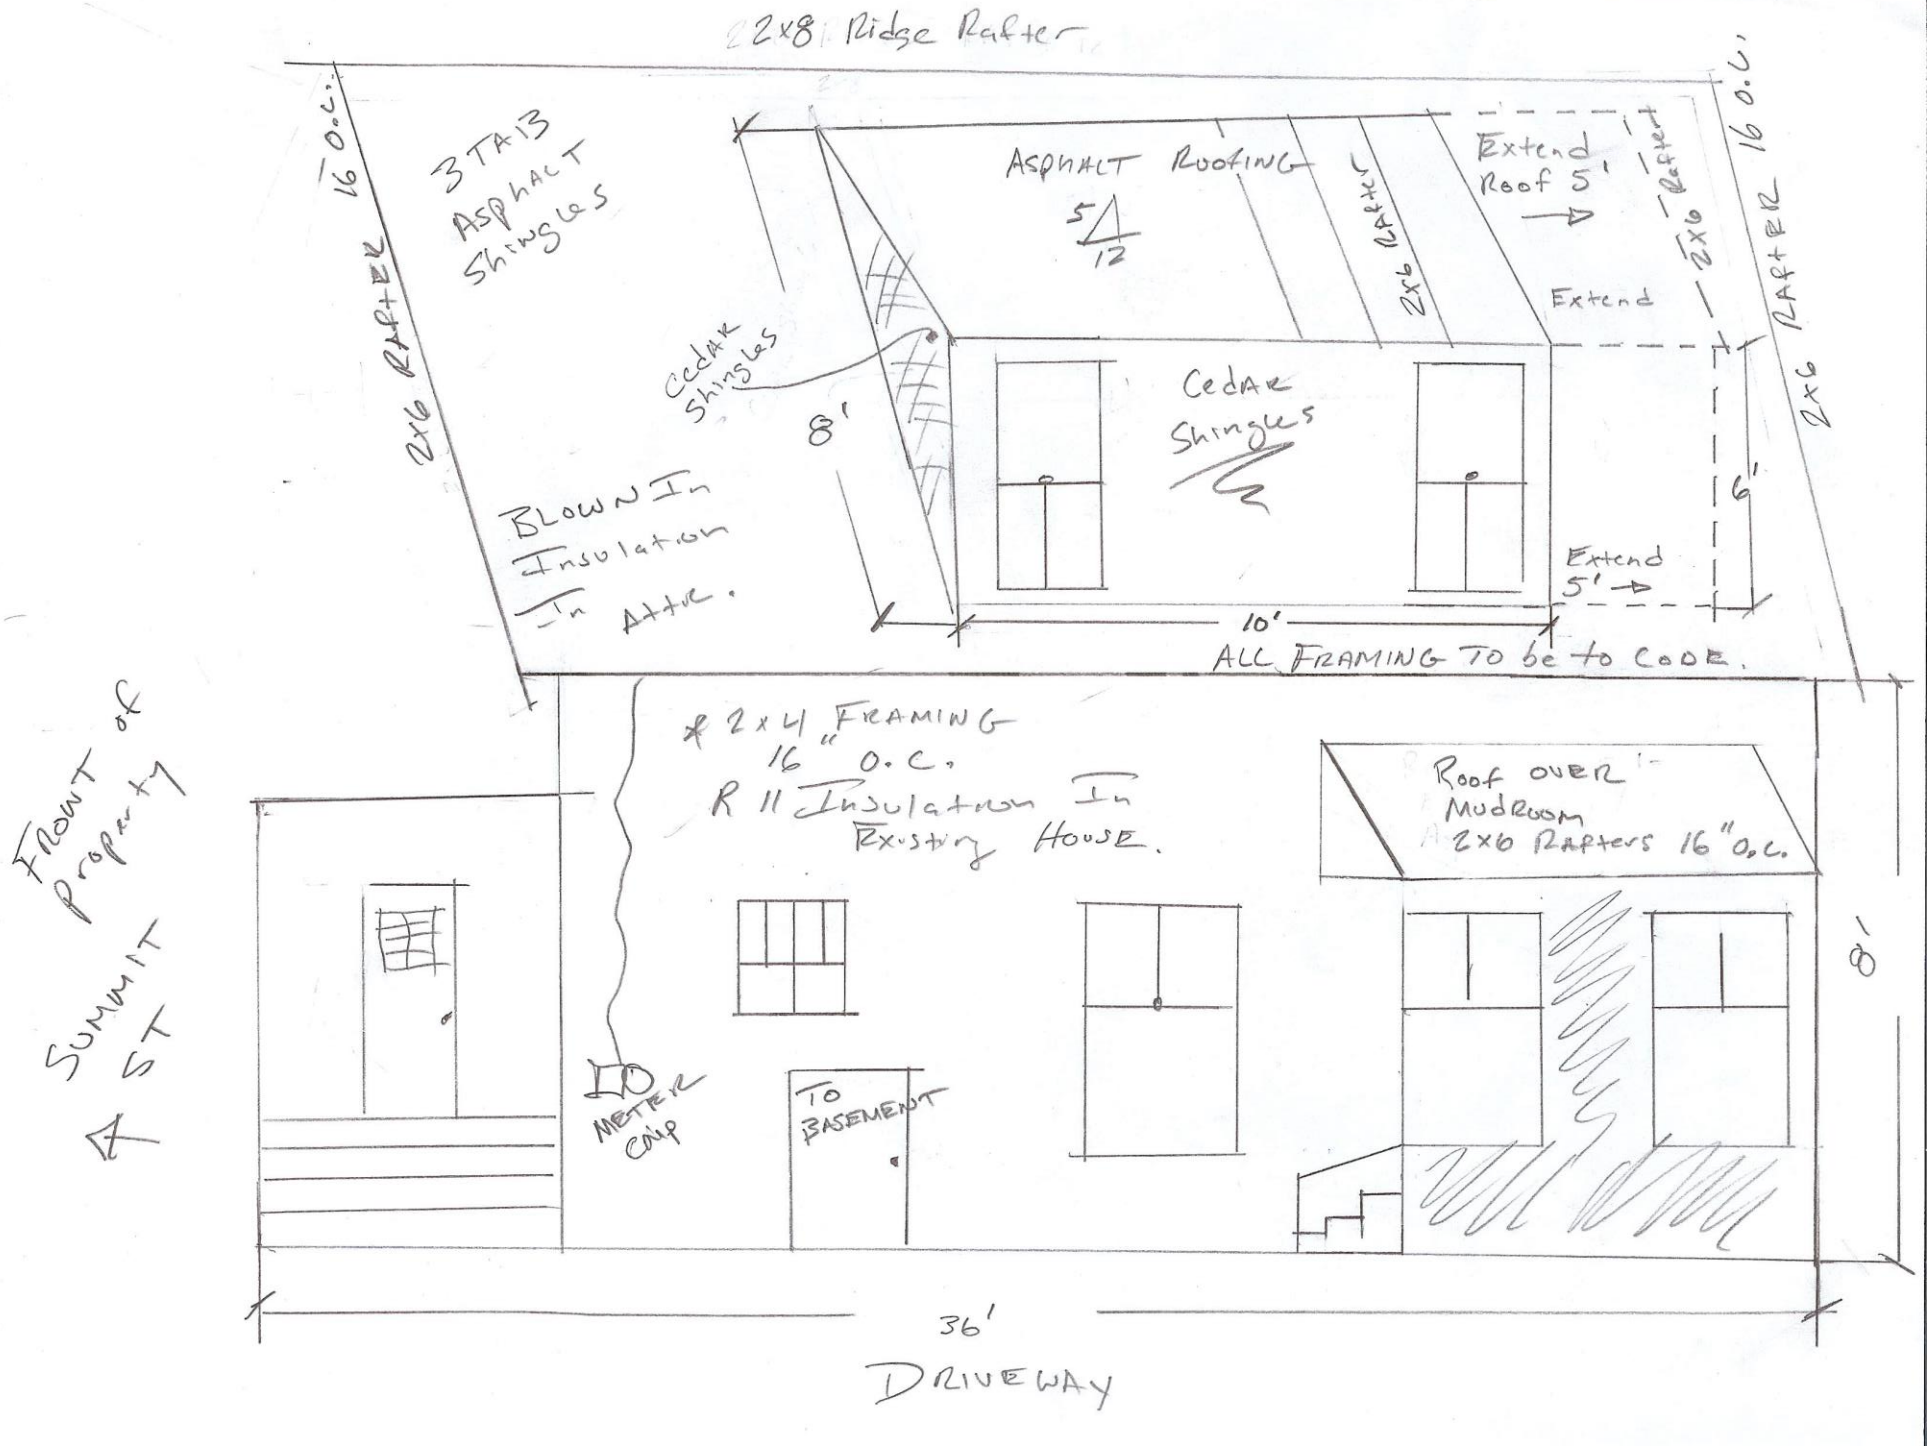
2x8 Ridge Rafter
2x6 RAFTER 16 O.C.
3 TAB ASPHALT Shingles
ASPHALT ROOFING
5/12
2x6 RAFTER
Extend Roof 5'
2x6 RAFTER
Extend
2x6 RAFTER 16 O.C.
Cedar Shingles
8'
Cedar Shingles
BLOWN In Insulation In Attic.
6'
Extend 5'
10'
ALL FRAMING TO be to CODE.
FRONT of Property
SUMMIT ST
* 2x4 FRAMING 16" O.C.
R 11 Insulation In Existing HOUSE.
Roof OVER MudRoom 2x6 RAFTERS 16" O.C.
METER CAP
TO BASEMENT
8'
36'
DRIVEWAY