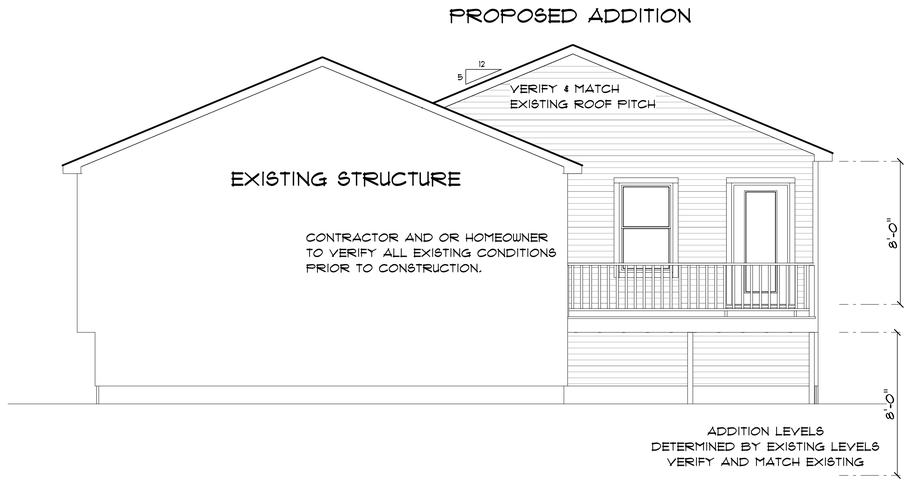

RIGHT ELEVATION

SCALE: 1/4" = 1'-0"

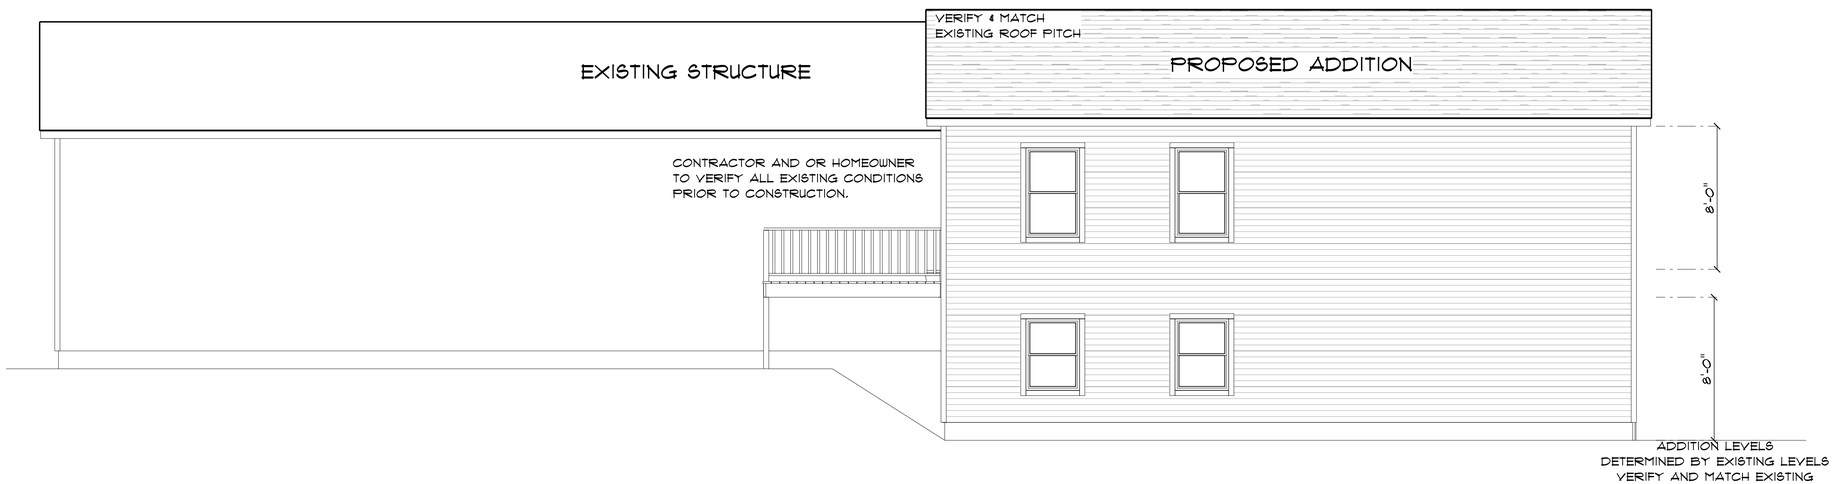

REAR ELEVATION

SCALE: 1/4" = 1'-0"

Hammond Lumber Company
Toll free 1-866-HAMMOND
www.hammondlumber.com
Auburn • Bangor • Belgrade • Boothbay Harbor
Brunswick • Damariscotta • Fairfield • Farmington
Greenville • Pennsgrove • Portland • Skowhegan • Wilton

DRAWINGS ARE PROVIDED BY HAMMOND LUMBER COMPANY AS A SERVICE TO IT'S CUSTOMERS AND ARE INTENDED FOR INFORMATIONAL AND ILLUSTRATIVE PURPOSES ONLY. THE INFORMATION PRESENTED IN THESE DRAWINGS IS NOT PREPARED OR REVIEWED BY A REGISTERED ARCHITECT AND SHOULD NOT BE USED AS A BASIS FOR CONSTRUCTION. HAMMOND LUMBER COMPANY SUGGESTS THAT ITS CUSTOMERS SEEK THE SERVICES OF A REGISTERED ARCHITECT TO OBTAIN TECHNICAL BLUEPRINTS IF THE CUSTOMER DESIRES TO PROCEED FURTHER. DRAWINGS ARE NOT TO BE USED AS A BASIS FOR CONSTRUCTION AND HAMMOND LUMBER COMPANY DISCLAIMS ANY RESPONSIBILITY IF THEY ARE SO USED.

ABB	Friday, June 9, 2017	FIRST 4/11/2017	
KCH	SCALE • AS NOTED	REV. 1	
POR	4 OF 5	REV. 2	
		REV. 3	FINAL 6/9/2017

DRAWING • AD170412

PETER BROGAN

PORTLAND

26X38 ADDITION

OWN

HAMMOND LUMBER COMPANY