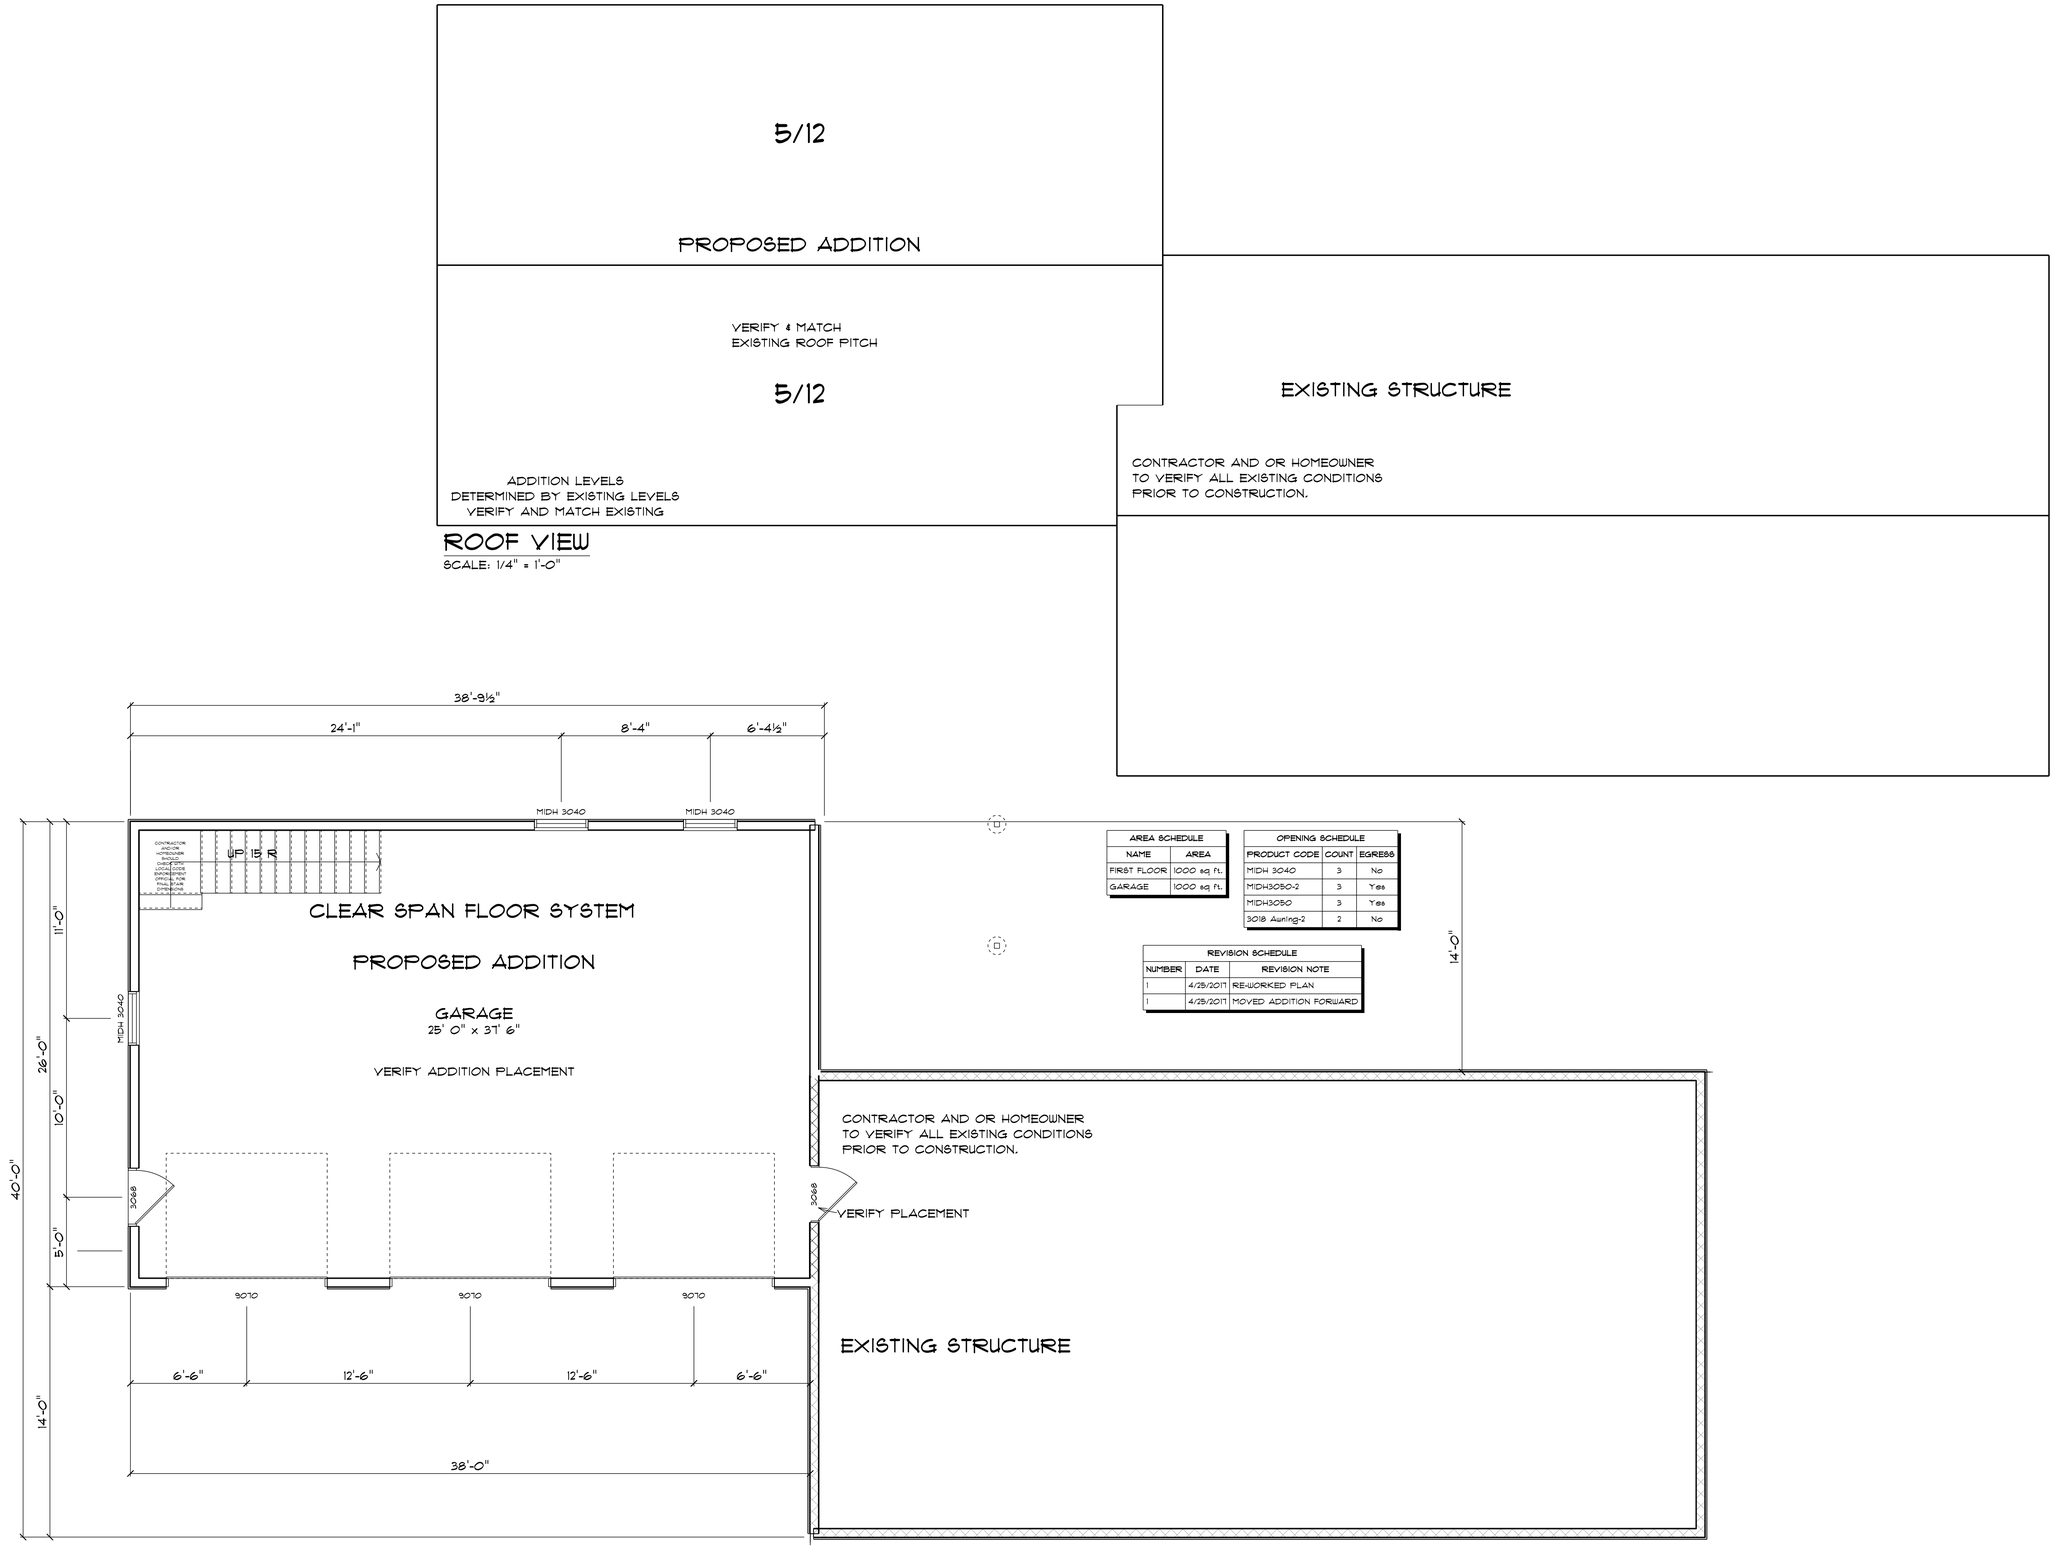

ROOF VIEW
SCALE: 1/4" = 1'-0"

FOUNDATION
SCALE: 1/4" = 1'-0"

AREA SCHEDULE	
NAME	AREA
FIRST FLOOR	1000 sq ft.
GARAGE	1000 sq ft.

OPENING SCHEDULE		
PRODUCT CODE	COUNT	EGRESS
MIDH 3040	3	No
MIDH3050-2	3	Yes
MIDH3050	3	Yes
3018 Awning-2	2	No

REVISION SCHEDULE		
NUMBER	DATE	REVISION NOTE
1	4/25/2017	RE-WORKED PLAN
1	4/25/2017	MOVED ADDITION FORWARD

DRAWINGS ARE PROVIDED BY HAMMOND LUMBER COMPANY AS A SERVICE TO ITS CUSTOMERS AND ARE INTENDED FOR INFORMATIONAL AND VISUALIZATION PURPOSES ONLY. THEY ARE NOT INTENDED AS THREE DRAWINGS IS NOT PREPARED OR REVIEWED BY A REGISTERED ARCHITECT AND SHOULD NOT BE USED AS A BASIS FOR CONSTRUCTION. SERVICES OF A REGISTERED ARCHITECT TO OBTAIN TECHNICAL BLUEPRINTS IN THE CUSTOMER DESIRES TO PROCEED FURTHER. HAMMOND LUMBER COMPANY HAS NOT PERFORMED ANY INSPECTION AND HAMMOND LUMBER COMPANY DISCLAIMS ANY RESPONSIBILITY IF THEY ARE SO USED.

Hammond Lumber Company
Toll Free 1-866-HAMMOND
www.hammondlumber.com
Auburn • Bangor • Belgrade • Bootsbay Harbor
Brunswick • Damariscotta • Fairfield • Farmington
Greenville • Pennagaid • Portland • Rockland • Wilton

DRAWN	DATE: 4/11/2017	REV 2	
ABB	Friday, June 9, 2017	REV 1	FINAL 6/9/2017
CHK	SCALE: 1/4" = 1'-0"	REV 2	
FOR	SHEET 2 OF 5	REV 3	

DRAWING # AD170412

PETER BROGAN

PORTLAND

26X38 ADDITION

GUN