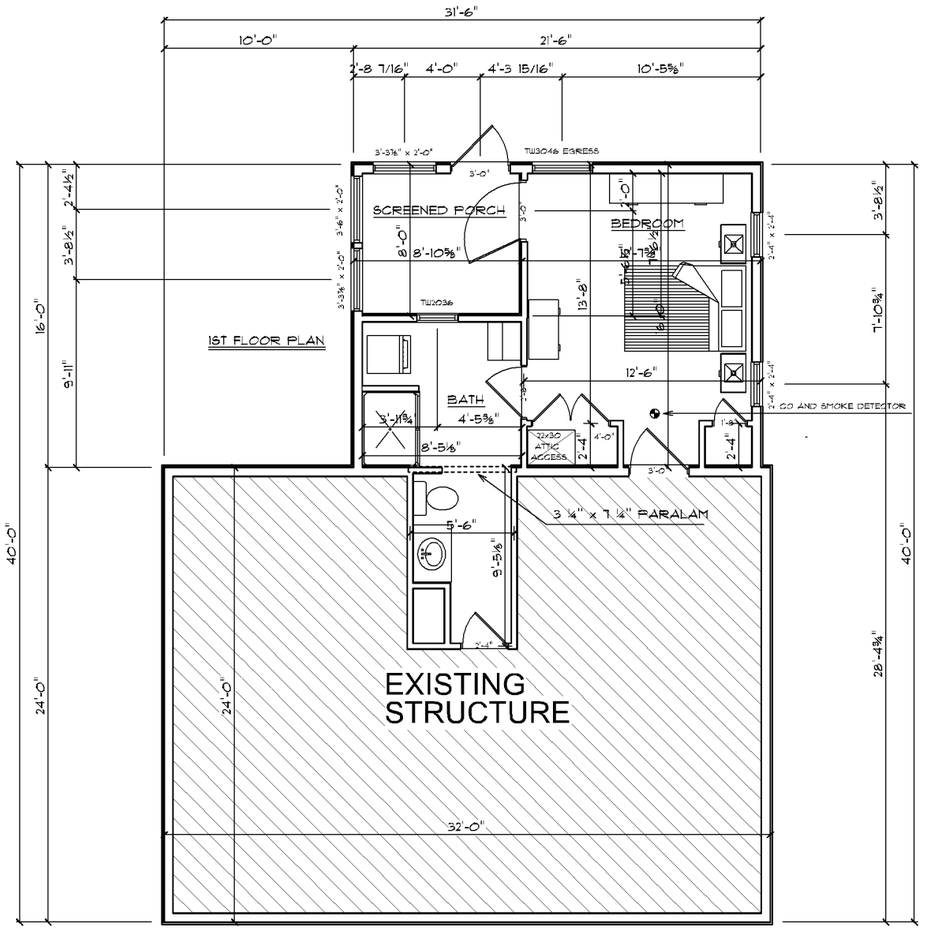

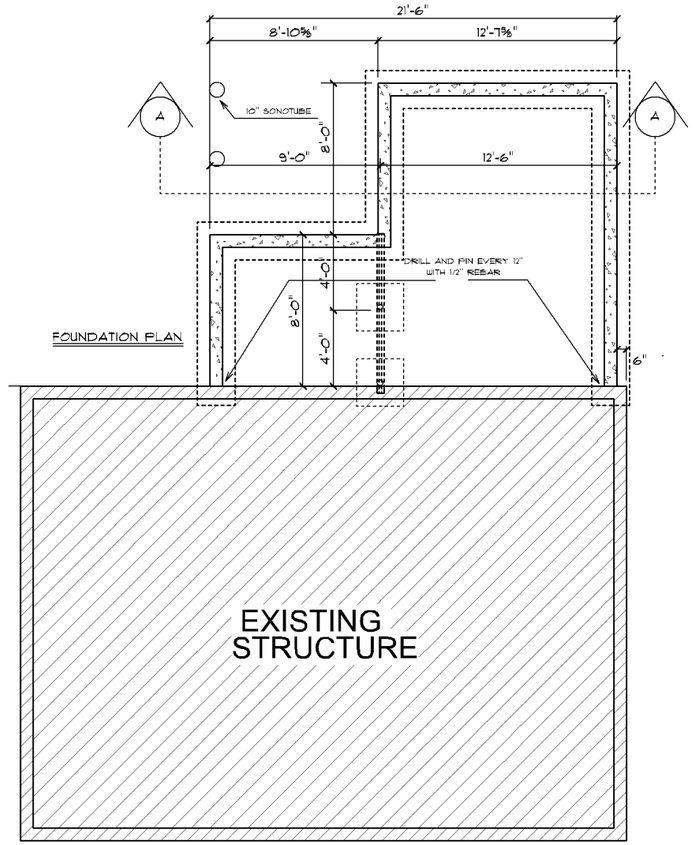

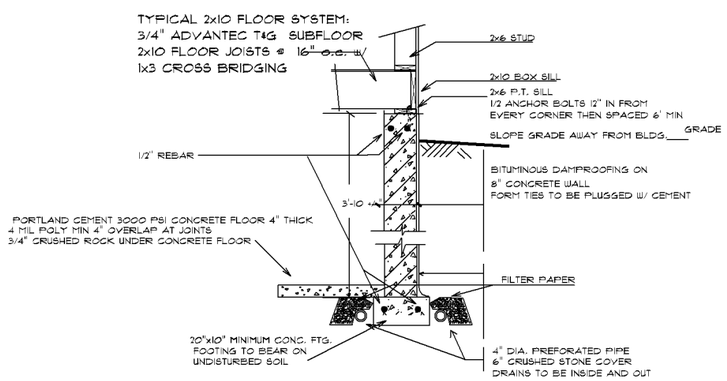

TYPICAL FOUNDATION WALL SECTION - MAIN HOUSE

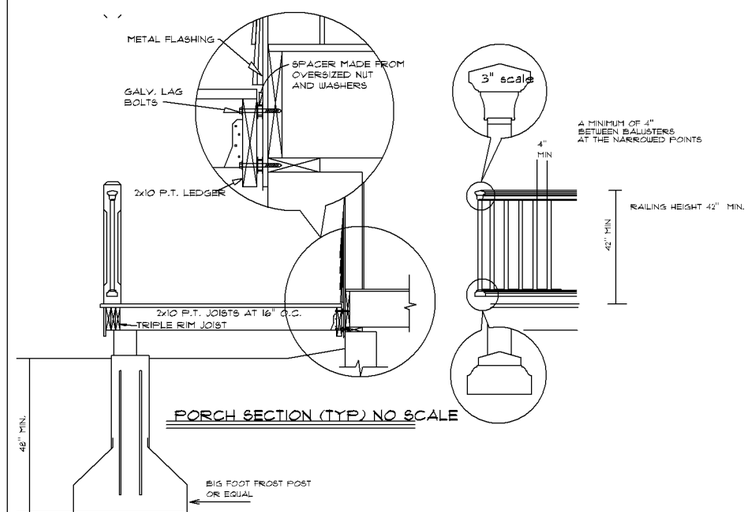

PORCH SECTION (TYP) NO SCALE

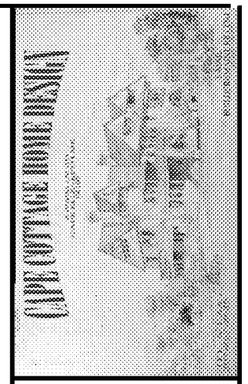

THESE PLANS ARE TO BE CONSIDERED ONLY AS GENERAL GUIDELINES FOR THE CONSTRUCTION OF THIS PROJECT. PALANZA RES. DESIGN INC. OR PETER PALANZA DO NOT GUARANTEE THAT THESE PLANS ARE COMPLETELY CONSISTENT, ACCURATE OR IN COMPLIANCE WITH THE APPLICABLE BUILDING CODES. IT IS THE OWNER'S AND/OR THE BUILDERS RESPONSIBILITY TO CONSTRUCT THIS PROJECT IN CONFORMANCE WITH ALL APPLICABLE CODES AND IN A MANNER DEEMED GOOD PRACTICE FOR ALL THE TRADES THAT MAY BE INVOLVED.

ALL STRUCTURAL NOTATIONS ARE SUGGESTIONS ONLY. THE OWNER AND/OR BUILDER SHOULD TAKE ALL APPROPRIATE STEPS TO ASSURE THAT THE CONSTRUCTION OF THIS PROJECT CONFORMS TO OR EXCEEDS LOCAL AND STATE BUILDING CODES.

USE OF THIS PLAN SHALL BE AT THE USER'S SOLE RISK AND WITHOUT LIABILITY TO PALANZA RES. DESIGN INC. CONTRACTORS SPECIFICATIONS TO OVERRULE NOTES AND DETAILS ON THE PLANS

CONTRACTOR: VICTOR POPOV

PROJECT NAME: LEAHY ADDITION

REVISIONS

DATE: SEPTEMBER 13, 2013

SCALE: AS NOTED

DRAWN:

FILE: