LEGEND

T	THERMOSTAT
	FHW BASEBOARD UNIT
	ACCESS PANEL THRU FLOOR
	ACCESS PANEL THRU CEILING

9'-0" FIRST FLOOR CEILING HEIGHT

ENTIRE FIRST FLOOR

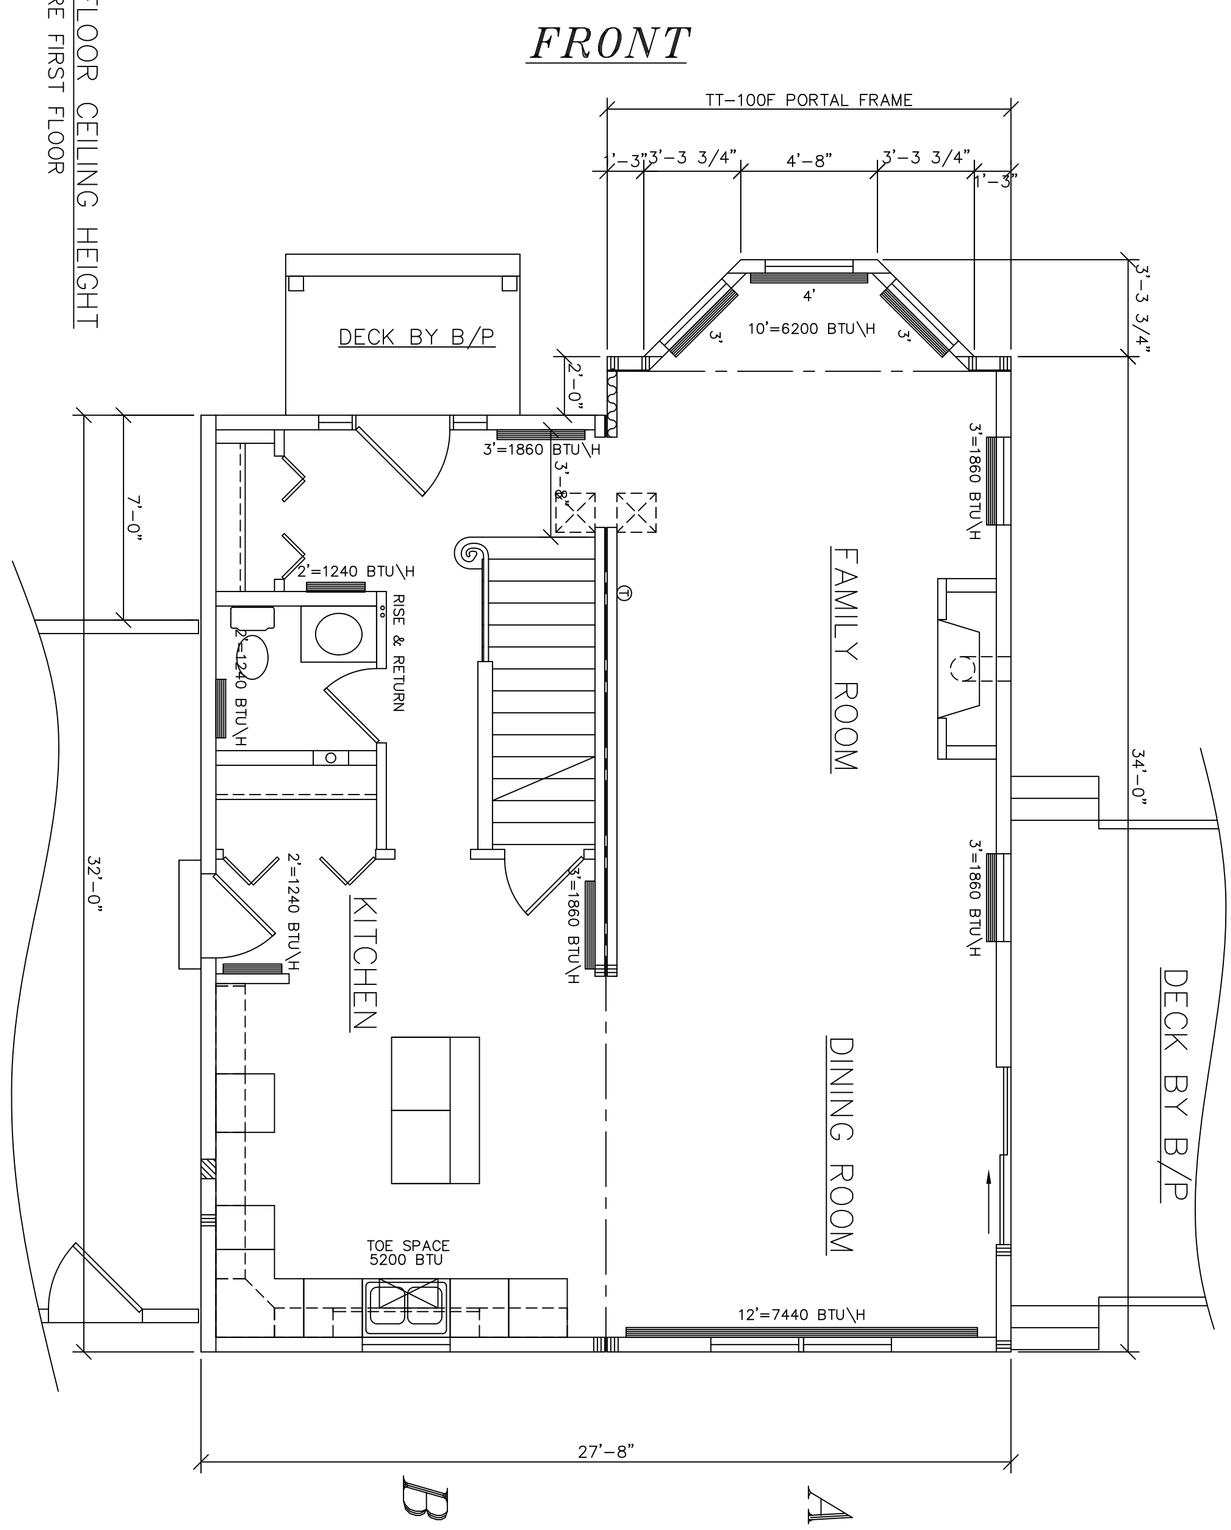

SEE STANDARD NOTES & DETAILS DWG #8

USE GROUP: SINGLE FAMILY CONST. TYPE: VB	BUILDER: SILVER BEACH LLC DBA SILVER BEACH HOMES 83 WELLWOOD RD PORTLAND ME 04103	HOMEOWNER: BOUCHARD/MEOLI SITE: 291 SUMMIT STREET PORTLAND, ME 04103	SERIAL No. 17066 PRODUCTION No.	PE / RA	THIRD PARTY INSPECTION AGENCY
DESIGNER: MJG DATE: 05/05/17 SCALE: 1/4" = 1'-0"	RICHMOND CTM-L FIRST FLOOR FHW HEATING		REVISION / DATE		
PAGE: 7C	Westchester Modular Homes Inc 30 Reagans Mill Road, Wingdale, New York, 12594 Tel (845)832-9400 Fax (845)832-6698		CHECK / DATE		