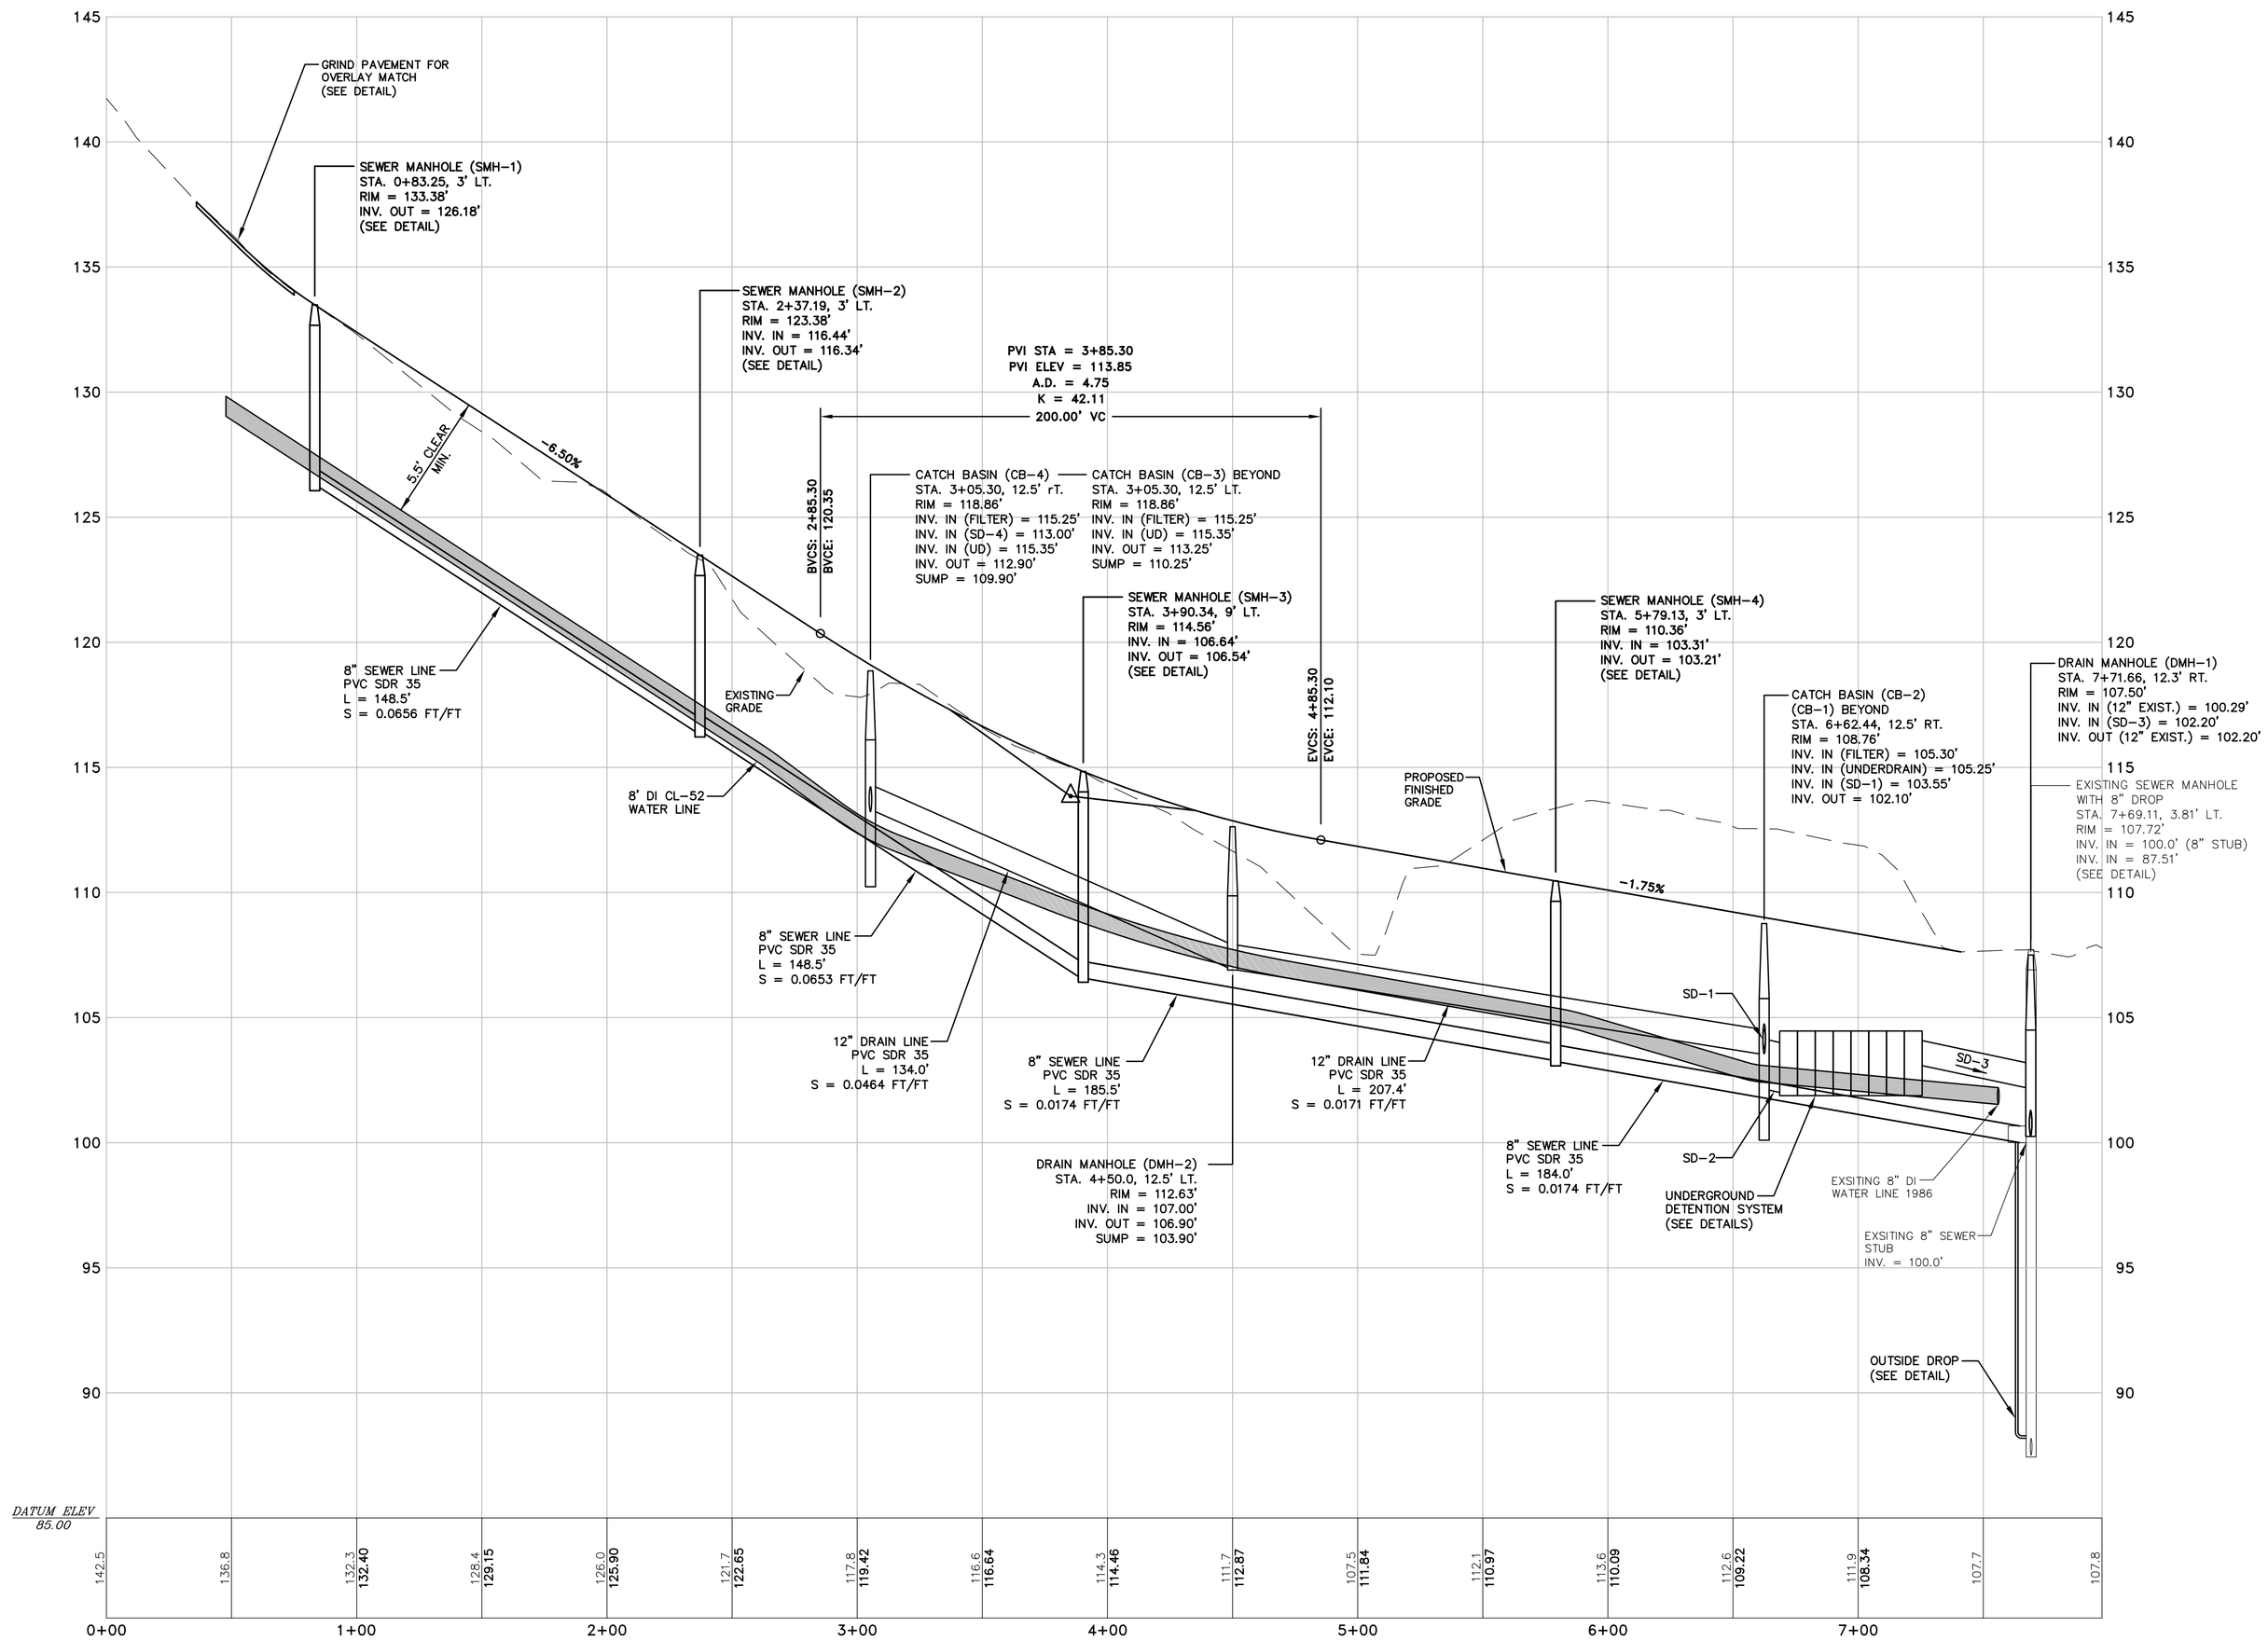

PAMELA ROAD EXTENSION PROFILE

HORIZONTAL SCALE 1" = 40'
0 40' 80' 160'

VERTICAL SCALE 1" = 4'
0 4' 8' 16'

THIS PLAN IS FOR REVIEW PURPOSES ONLY AND IS NOT INTENDED FOR CONSTRUCTION OR RECORDING

Revision:	By:	Date:	Change:
1	SMA	10/14/14	REVISED PER TOWN COMMENTS

PROJECT NUMBER: 33229.02 | ACAD FILE: 33229-PROFILE.DWG | SCALE: 1" = 40' | DATE: AUGUST 4, 2014

Drawing Name:
PAMELA ROAD EXTENSION PROFILE

Project Name:
PAMELA ROAD EXTENSION
PAMELA ROAD, PORTLAND, MAINE 04101

Owner/Applicant:
TELOS CAPITAL, LLC
2 MILK STREET, PORTLAND, MAINE 04101

STATE OF MAINE — Allen 9218 — LICENSED PROFESSIONAL ENGINEER — 10-14-14

SURVEYING ENGINEERING LAND PLANNING
Northeast Civil Solutions
INCORPORATED
153 US ROUTE 1, SCARBOROUGH, MAINE 04074
tel 207.883.1000 800.882.2227
fax 207.883.1001
e-mail info@northeastcivilsolutions.com

0 40' 80' 160'

SHEET 5 OF 12

E:\LAND PROJECT\33000\33229 CREST VIEW\PLANSET\33229-PROFILE.DWG