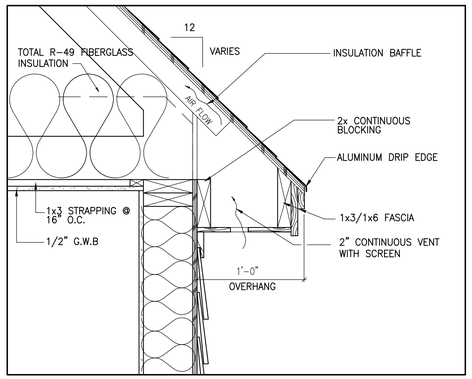

1 EAVE DETAIL SCALE: 1 1/2"=1'-0"

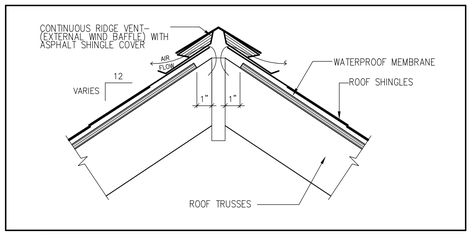

2 RIDGE VENT DETAIL SCALE: 1 1/2"=1'-0"

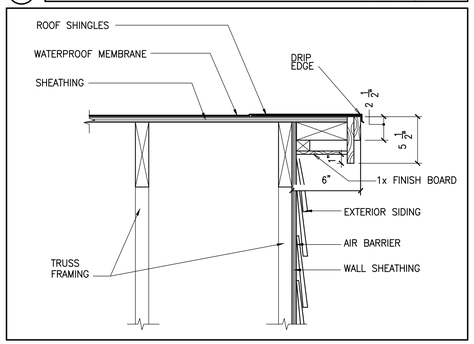

3 RAKE DETAIL SCALE: 1 1/2"=1'-0"

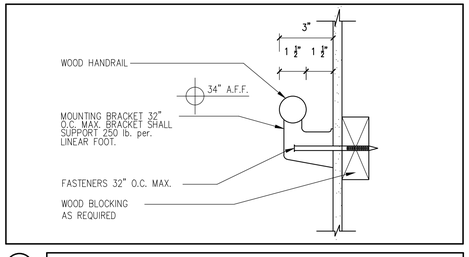

4 HANDRAIL DETAIL NTS

TYPICAL ROOF CONSTRUCTION

CONTINUOUS RIDGE VENT
PRE-MANUFACTURED ROOF TRUSSES @ 24" O.C.
CERTAINTEED LANDMARK 25 YR. MIN. ROOF SHINGLES
5/8" APA RATED SHEATHING W/ 8d NAILS, RING SHANK @ 6" O.C. PANEL EDGES AND 6" O.C. INTERMEDIATE
#15 FELT PAPER
(3) ROLLS 36" WIDE WATERPROOF MEMBRANE @ EAVES.
SIMPSON H2.5 HURRICANE CLIPS AT BOTH ENDS OF EACH TRUSS (TYP.)
TYP. EXTERIOR WALL:
1/2" G.W.B. OVER
4 MIL. REINF. POLY VAPOR BARRIER
2x6 STUDS @ 16" O.C. W/SOLID 2x BLOCKING AT ALL SHEATHING PANEL EDGES
7/16" APA RATED SHEATHING
8d NAILS – RING SHANK @ 4" O.C. PANEL EDGES AND 6" O.C. INTERMEDIATE (TYP.) OVER CONT. BLDG. WRAP UNDER VINYL SIDING

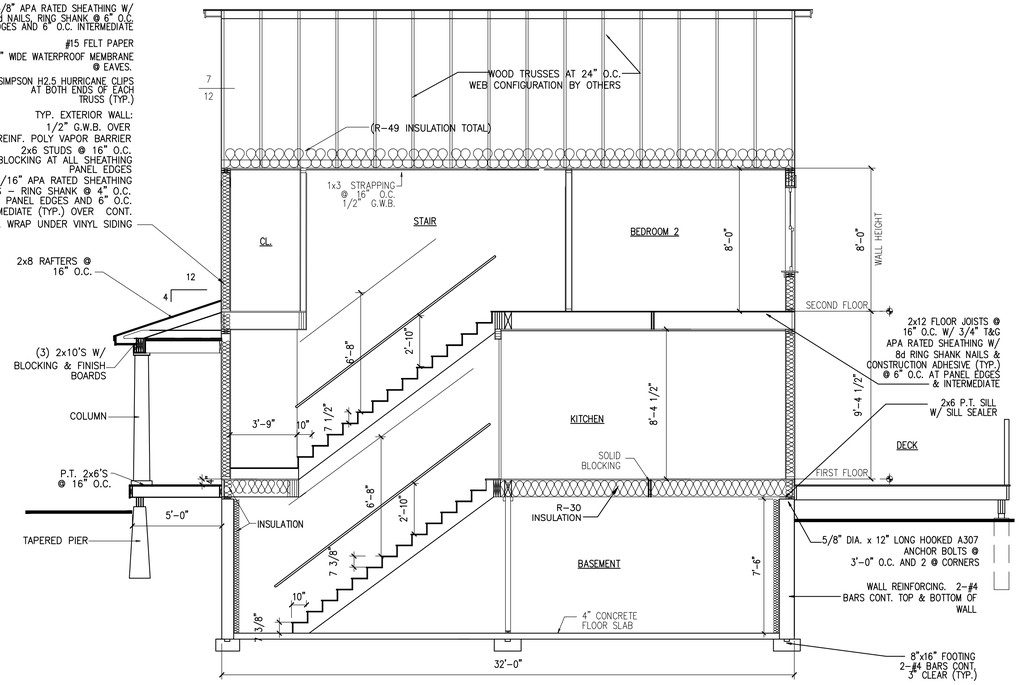

1 BUILDING SECTION 1/4"= 1'-0"

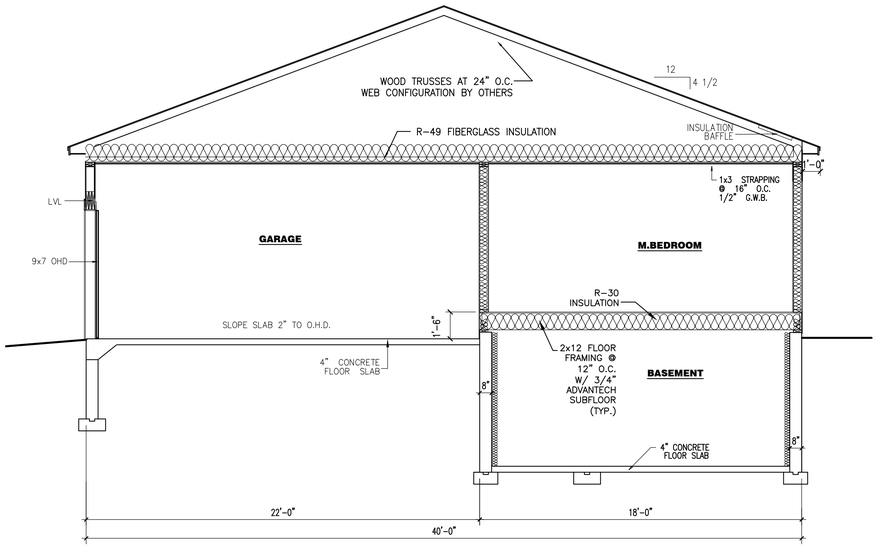

2 BUILDING SECTION 1/4"= 1'-0"

COLONIAL DESIGN

PORTLAND, MAINE

REVISIONS

DRAWN BY:	DLP
CHECKED BY:	DLP
DATE:	08-25-17
ISSUED:	

SECTIONS DETAILS

A4

SCALE: AS NOTED