ANDERSEN 400 SERIES BLACK WINDOW					
NUMBER/QTY. #	R.O.-W" x H"	EGRESS	QTY.	GRILLS	NOTES
TW3040	3'-0" x 5'-0"		5	4/1	DBL. HUNG - EGRESS
TW3450D-1	3'-0" x 5'-0"		1	4/1	ARCHED DBL. HUNG - EGRESS
TW3510D-1	3'-0" x 4'-0"		1	4/1	ARCHED DBL. HUNG
TW2430	2'-6" x 5'-0"		1	4/1	DBL. HUNG
TW2442-2	4'-0" x 4'-6"		1	4/1	ARCHED DBL. HUNG - TEMP. GLASS
TW2442	2'-6" x 4'-6"		1	4/1	DBL. HUNG
TW1840-1	1'-6" x 3'-0"		1	4/1	PAIR - MULLED DBL. HUNG - EGRESS
TW1830	1'-6" x 3'-0"		3	4/1	DBL. HUNG
A21	2'-0" x 2'-0"		3	4 LITE	AWNING FOR BATH
SKYLIGHT	1'-10" x 4'-2"		2	6 LITE	FIXED SKYLIGHT - "SKYLITE"
THERMA-TRU FRONT DOOR - T.B.D.			1		6'-0" - 6/4
THERMA-TRU GARAGE MAN DOOR T.B.D.			1		3'-0" - 6/4
20 MIN. FIRE RATED DOOR T.B.D.			2		3'-0" - 6/4
PASSTHRU	10'-0" x 6'-0"			6 LITE	10'-0" - 6/4

NOTE: (S)
INDICATES SMOKE/CARBON MONOXIDE DETECTOR LOCATION

1ST FLOOR	930 SQ. FT.
2ND FLOOR	1050 SQ. FT.
TOTAL	1980 SQ. FT.

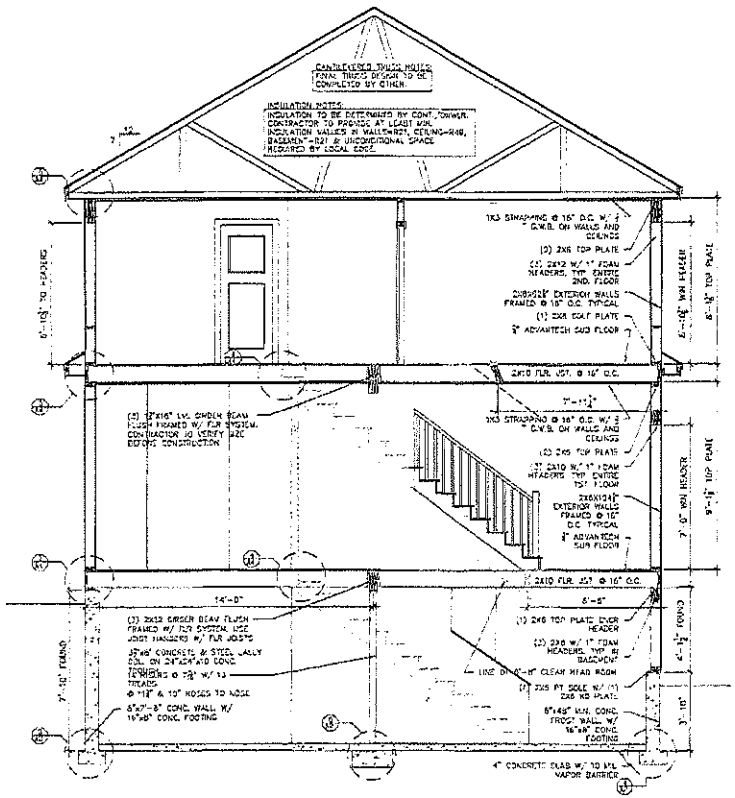

2 CROSS SECTION
3/8" = 1'-0"

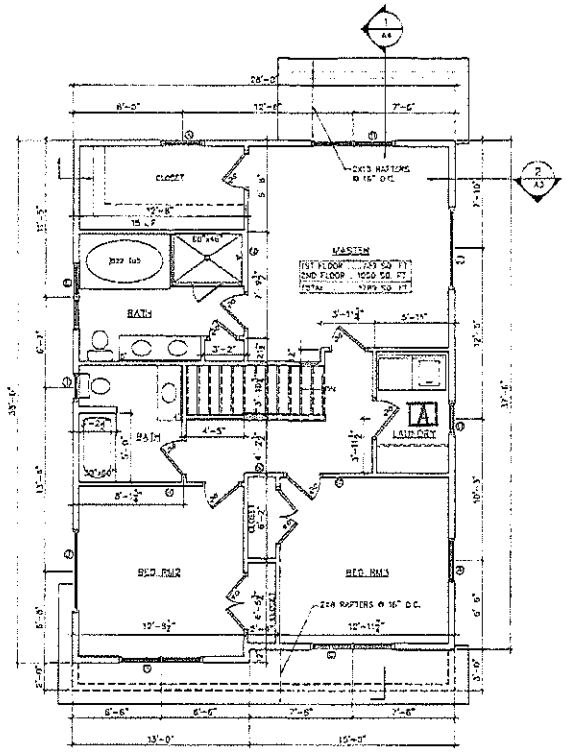

A = ATTIC ACCESS

1 SECOND FLOOR PLAN
1/4" = 1'-0"

NOTE:
THESE DRAWINGS ARE PROVIDED FOR INFORMATIONAL PURPOSES ONLY & USED FOR CONSTRUCTION. THE CONTRACTOR (WE) ACCEPT ALL RESPONSIBILITY FOR LOCAL CODE COMPLIANCE. ALL DRAWINGS, PLANS, SKETCHES, ETC. ARE DRAWN IN ACCORDANCE WITH COMMON BUILDING PRACTICES AND LOCAL CODES. DIMENSIONS BY DUNHAM DRAFTING AND DESIGN ARE NOT INTENDED AS MEASUREMENTS FOR FABRICATING. ALL DIMENSIONS ARE CONSIDERED TO BE MEASURED BY CONTRACTOR BEFORE THE START OF CONSTRUCTION. DUNHAM DRAFTING AND DESIGN, IS NOT RESPONSIBLE OR LIABLE FOR ANY TIME OR DAMAGES TO THE DRAWINGS WILL BE THE CLIENT AND OR CONTRACTOR.

CLIENT
CLIENT

12 WHITE PINE WAY
FALMOUTH, MAINE 04105
CELL (207) 632-5320
MIKE@CDDHOME.COM

PROJECT NAME
REQUIA
SPEC #4

PROJECT LOCATION
PORTLAND, MAINE

BUILT BY

SHEET NAME
2ND FLR
PLAN &
SECTION

© ALL RIGHTS RESERVED
ALL IDEAS, DESIGNS, AND PLANS INDICATED OR REPRESENTED BY THESE DRAWINGS ARE THE PROPERTY OF DUNHAM DRAFTING & DESIGN AND WERE CREATED AND DEVELOPED FOR USE IN CONNECTION WITH THE SPECIFIED PROJECT AND ARE NOT TO BE USED, ALTERED, AND PLANS SHALL BE REUSED, REPRODUCED OR COPIED BY ANYONE FOR ANY PURPOSE WHATSOEVER WITHOUT THE WRITTEN PERMISSION OF DUNHAM DRAFTING AND DESIGN. UNDER NO CIRCUMSTANCES SHALL THESE PLANS ARE TO BE USED, SOLD OR GIVEN IF THE WORD "C" IN THE FILE BLOCK IS NOT "KEPT" IN COLOR

DRAWN BY: M.P.C.
CHECKED BY: M.P.C.

SCALE: AS-NOTED
DATE: 04/01/2017
FILE NUMBER 17-2017
REVISIONS:

A-3