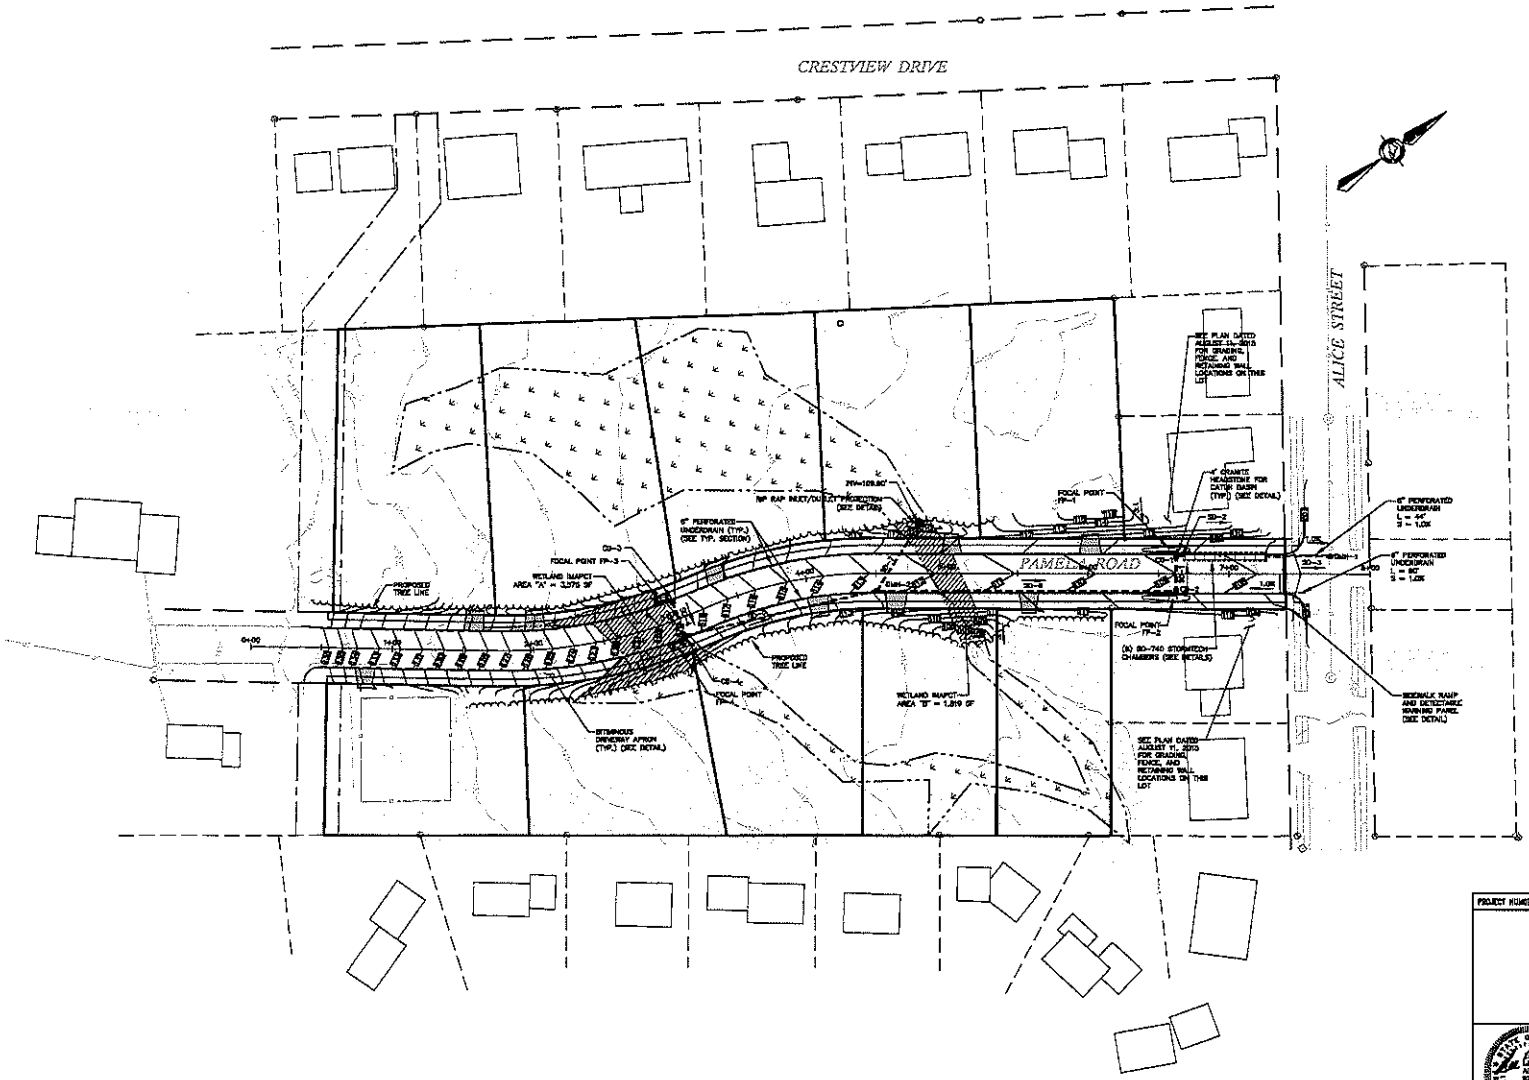

LEGEND

- BOUNDARY LINE
- EDGE OF PAVEMENT
- RIGHT-OF-WAY LINE
- ABUTTER
- EXISTING WETLAND
- EXISTING WATERLINE EASEMENT
- EXISTING DRAIN MANHOLE
- EXISTING CONTOUR
- PROPOSED CONTOUR
- PROPOSED DRAIN LINE
- PROPOSED DRAIN MANHOLE
- PROPOSED CATCH BASIN

NOTES

WETLAND IMPACTS:
AREA "A" = 3,575 SF
AREA "B" = 1,822 SF
TOTAL = 5,397 SF

1. TOTAL WETLAND IMPACT = 5,397 SF AND REQUIRES A NRPA TIER 1 PERMIT.

STRUCTURE SCHEDULE

STRUCTURE	RIM	INVERT IN	INVERT OUT
CB-1	109.99'	105.30' (FILTER) 103.23' (UNDERDRAIN) 103.23' (SD-1)	102.10' (SD-3)
CB-2	106.86'	105.30' (FILTER) 105.28' (UNDERDRAIN) 102.86' (UNDERDRAIN)	103.75' (SD-1)
CB-3	118.28'	115.25' (FILTER) 115.25' (UNDERDRAIN)	113.25' (SD-4)
CB-4	116.84'	115.25' (UNDERDRAIN) 113.00' (SD-4) 113.25' (FILTER)	112.60' (SD-5)
DMH-1	107.00'	100.29' (12" EXIST.) 102.05' (SD-3) 104.09' (UNDERDRAIN)	102.30' (12" EXIST.)
DMH-2	112.63'	108.23' (UNDERDRAIN) 107.00' (SD-6) 106.00' (SD-7)	106.80' (SD-6)

PIPE SCHEDULE

PIPE	PIPE DIAMETER	PIPE LENGTH	PIPE SLOPE (FT/FT)	TYPE
SD-1	12"	20'	0.0200 FT/FT	PVC SCH 35
SD-2	24"	5'	0.0200 FT/FT	PVC SCH 35
SD-3	12"	44'	0.0200 FT/FT	PVC SCH 35
SD-4	12"	20'	0.0100 FT/FT	PVC SCH 35
SD-5	12"	134'	0.0464 FT/FT	PVC SCH 35
SD-6	12"	208'	0.0171 FT/FT	PVC SCH 35
SD-7	12"	55'	0.0360 FT/FT	PVC SCH 35

Addtnl	By	Date	Reason
9	SMA	8/29/15	REVISED DRIVEWAY CURB CUT LOCATIONS
8	SMA	8/6/15	REVISED DRIVEWAY CURB CUT LOCATIONS
7	SMA	3/9/15	REVISED UNDERDRAIN PER SITE CONDITIONS
6	TAL	3/9/15	REVISED PER PWD COMMENTS
5	SMA	2/20/15	REVISED OWNER/APPLICANT
4	TAL	11/19/14	REVISED PER CITY COMMENTS
3	TAL	11/18/14	REVISED PER CITY COMMENTS
2	SMA	11/18/14	REVISED PER CITY COMMENTS
1	SMA	10/14/14	REVISED PER CITY COMMENTS

PROJECT NUMBER: 33228.02 | ACAD FILE: 33228-GRADING.DWG | SCALE: 1" = 40' | DATE: AUGUST 4, 2014

Sheet Name
GRADING & DRAINAGE PLAN

Project Name
PAMELA ROAD EXTENSION
PAMELA ROAD, PORTLAND, MAINE 04101

Prepared for
GENEVA VENTURES, LLC
195 US Route 1, Unit 137, FALMOUTH, MAINE 04105

SHEET 3 OF 12

SURVEYING ENGINEERING LAND PLANNING
Northeast Civil Solutions
INCORPORATED
133 US ROUTE 1, SCARBOROUGH, MAINE 04074
Tel 207.883.7000
800.888.3337
Fax 207.883.1001
e-mail

0 40 80 160'