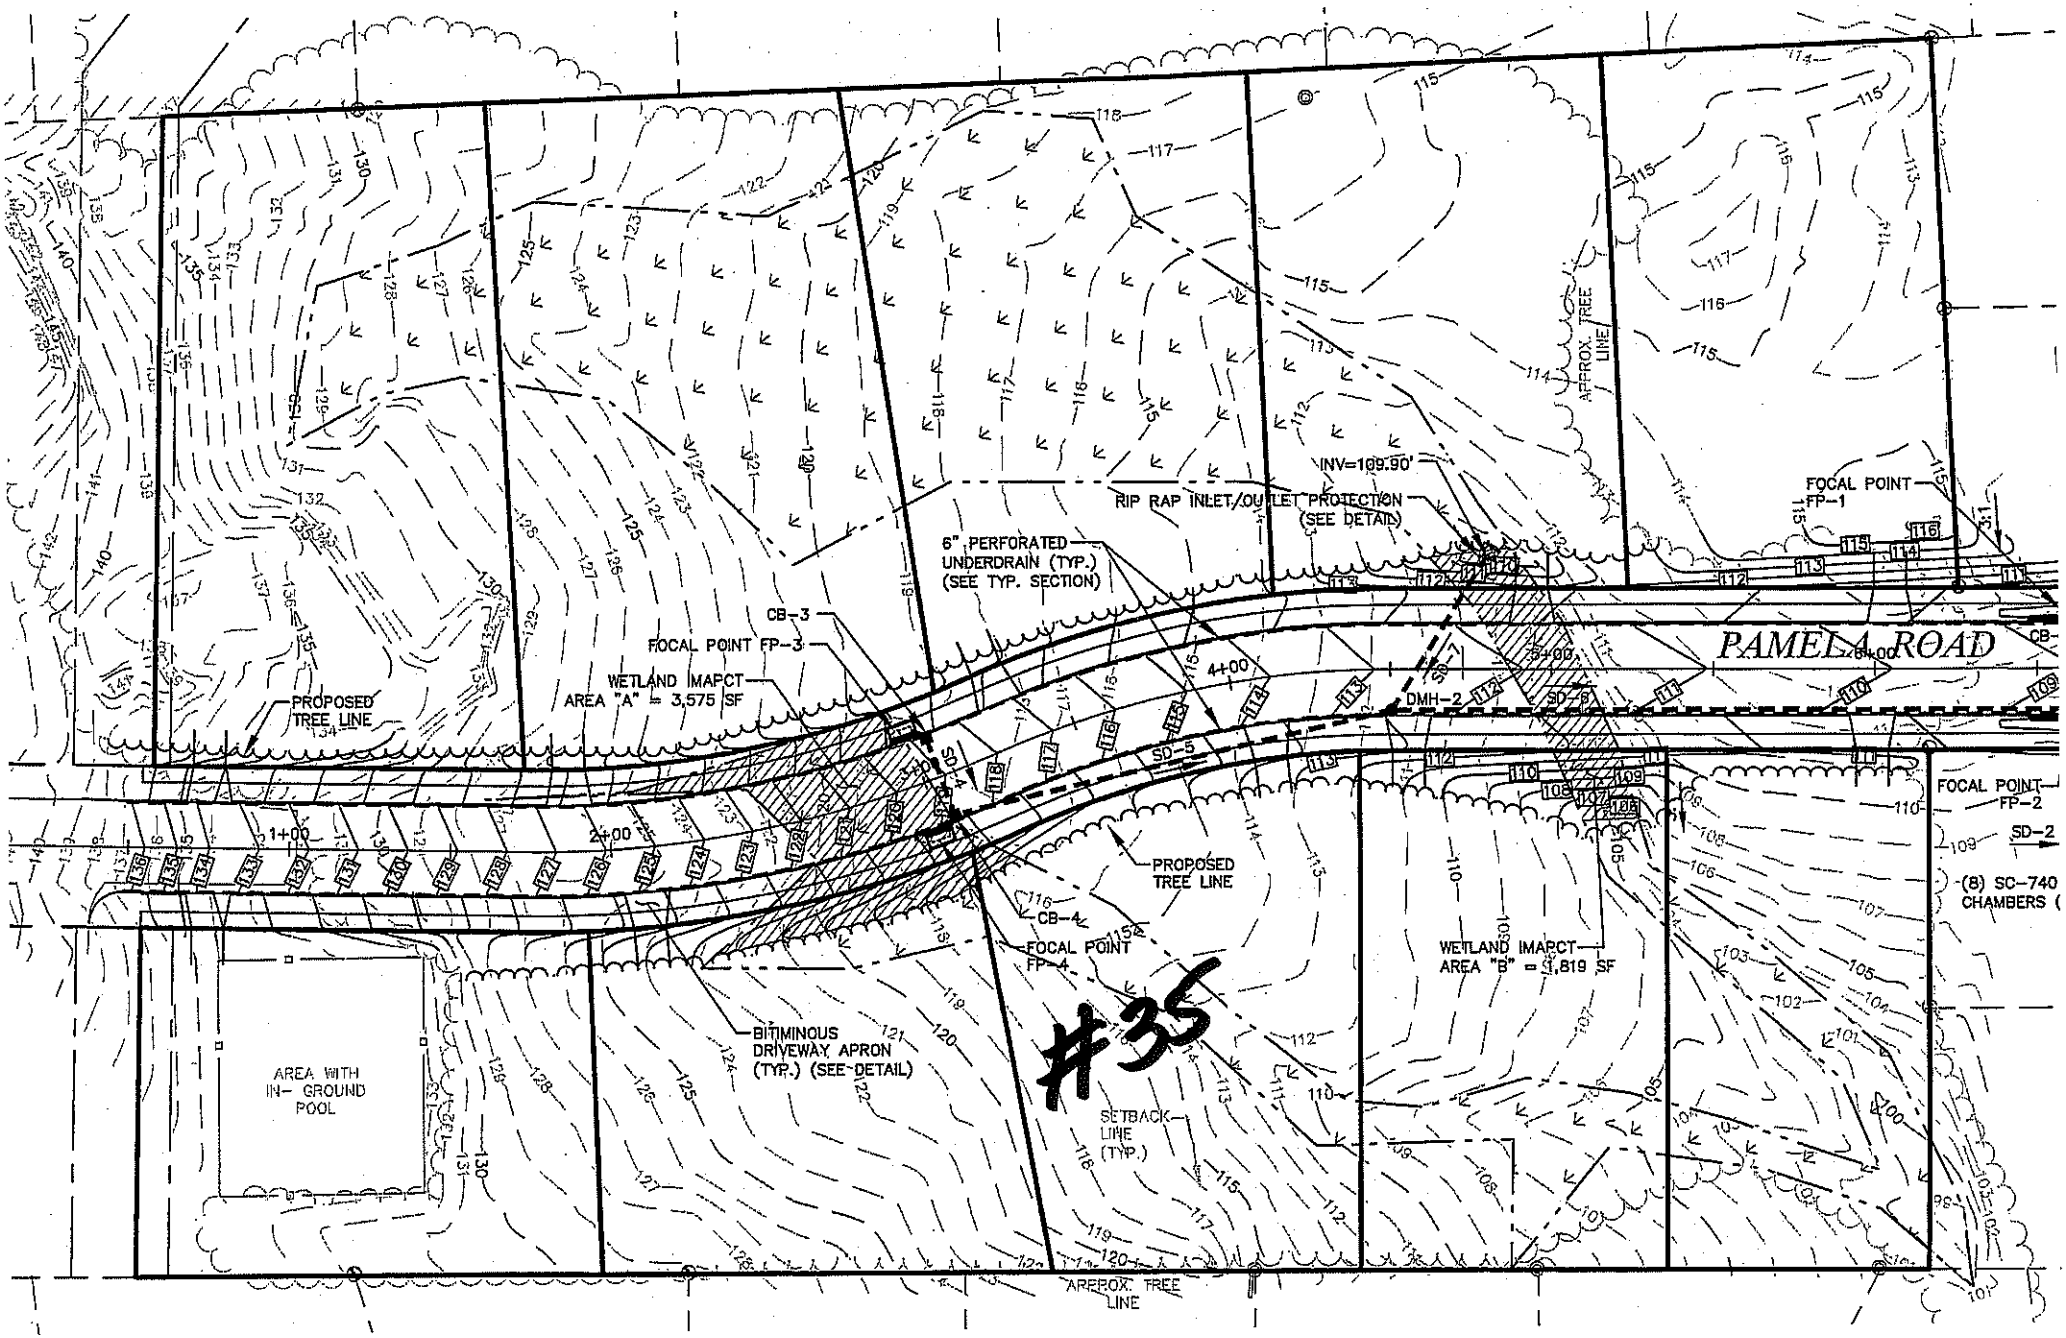
PAMELA ROAD
PROPOSED TREE LINE
WETLAND IMAPCT AREA "A" = 3,575 SF
CB-3
FOCAL POINT FP-3
6" PERFORATED UNDERDRAIN (TYP.) (SEE TYP. SECTION)
RIP RAP INLET/OUTLET PROTECTION (SEE DETAIL)
INV=109.90'
APPROX. TREE LINE
FOCAL POINT FP-1
DMH-2
SD-6
SD-5
SD-4
SD-3
SD-2
1+00
2+00
3+00
4+00
5+00
PROPOSED TREE LINE
CB-4
FOCAL POINT FP-4
WETLAND IMAPCT AREA "B" = 1,819 SF
FOCAL POINT FP-2
(8) SC-740 CHAMBERS
BITIMINOUS DRIVEWAY APRON (TYP.) (SEE DETAIL)
AREA WITH IN- GROUND POOL
SETBACK LINE (TYP.)
APPROX. TREE LINE
#35