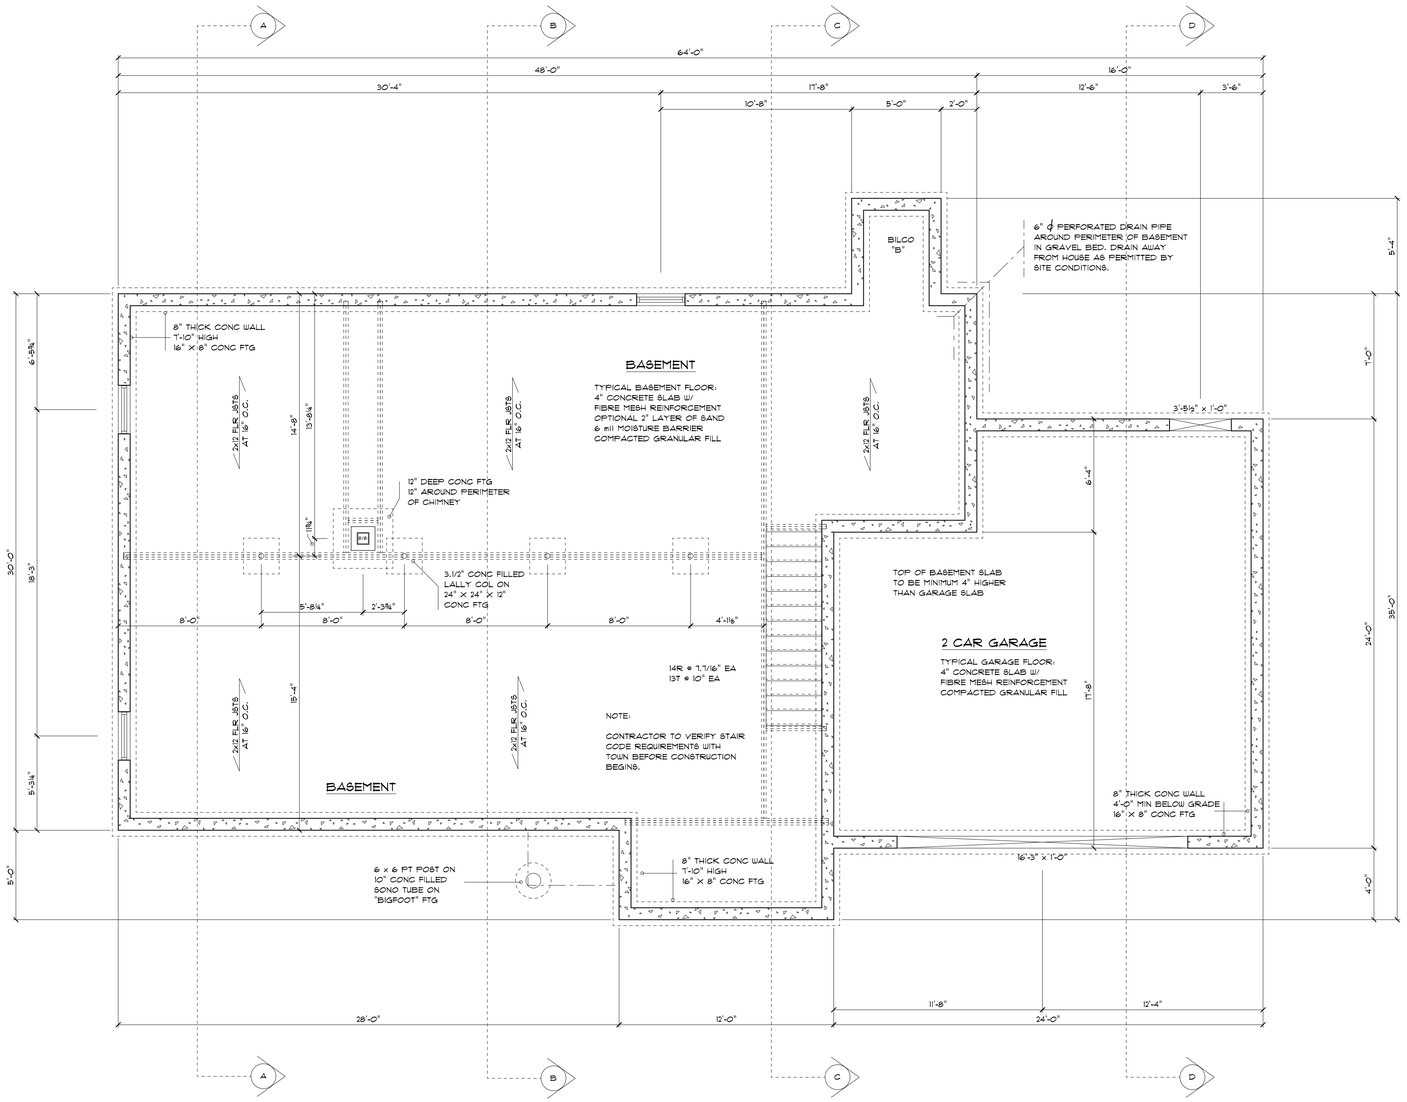

FOUNDATION PLAN

SCALE: 1/4" = 1'-0"

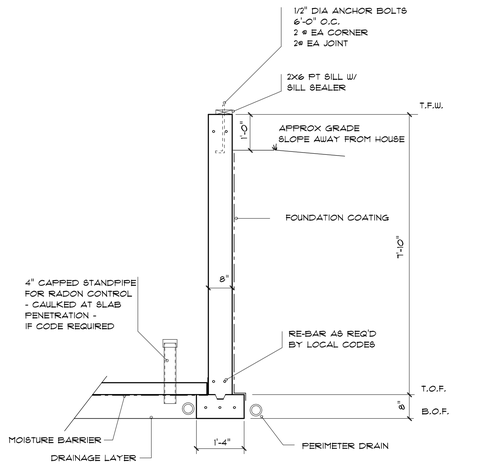

TYPICAL 8" FDN WALL X

SCALE: 1/2" = 1'-0"

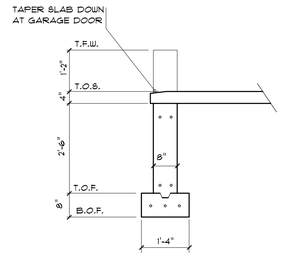

SECTION X

SCALE: 1/2" = 1'-0"

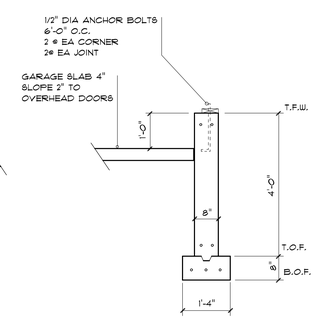

SECTION X

SCALE: 1/2" = 1'-0"

ALL PLANS/DRAWINGS THAT ARE PROVIDED TO OUR CLIENTS ARE BASED UPON INFORMATION GIVEN TO LAVALLEY LUMBER LLC. BY THE CLIENT. ALL DIMENSIONS AND SPECIFACATIONS MUST BE VERIFIED BY CLIENT/CONTRACTOR BEFORE CONSTRUCTION BEGINS. OTHERWISE LAVALLEY LUMBER LLC WILL NOT BE RESPONSIBLE FOR ANY ERRORS AND OMMISIONS. LAVALLEY LUMBER LLC ASSUMES NO LIABILITY FOR CHANGES AND/OR REVISIONS MADE /DRAWINGS BY CLIENT/CONTRACTOR.

PLANS AND SPECIFICATIONS HAVE NOT BEEN PREPARED BY REGISTERED ARCHITECT OR ENGINEER. LAVALLEY LUMBER LLC IS NOT ENGAGED IN THE PRACTICE OF ARCHITECTURE OR ENGINEERING AND DOES NOT HOLD ITSELF OUT AS SUCH. CUSTOMER SHOULD CONSULT A REGISTERED ARCHITECT OR ENGINEER OF THEIR CHOISE IF ARCHITECT OR ENGINEER STAMP IS NECESSARY.

THIS DRAWING MAY NOT BE REPRODUCED OR COPIED IN WHOLE OR IN PART WITHOUT EXPRESSED WRITTEN PERMISSION OF LAVALLEY LUMBER LLC.

ALL CONTRACTORS TO CONFORM TO ALL STATE AND LOCAL BUILDING CODES.

DESIGN OF : 28' X 48' RANCH W/ 2 CAR GARAGE

DESIGN FOR : SCOTT CREPEAU

DRAWN BY :	R A G
DATE :	04/30/07
REVISED :	06/07/07
SCALE :	1/4" = 1'-0"

Lavalley Lumber

SPRINGVALE 207-324-3360
WELLS 207-646-4535
SANFORD 207-324-3350

SHEET NO.