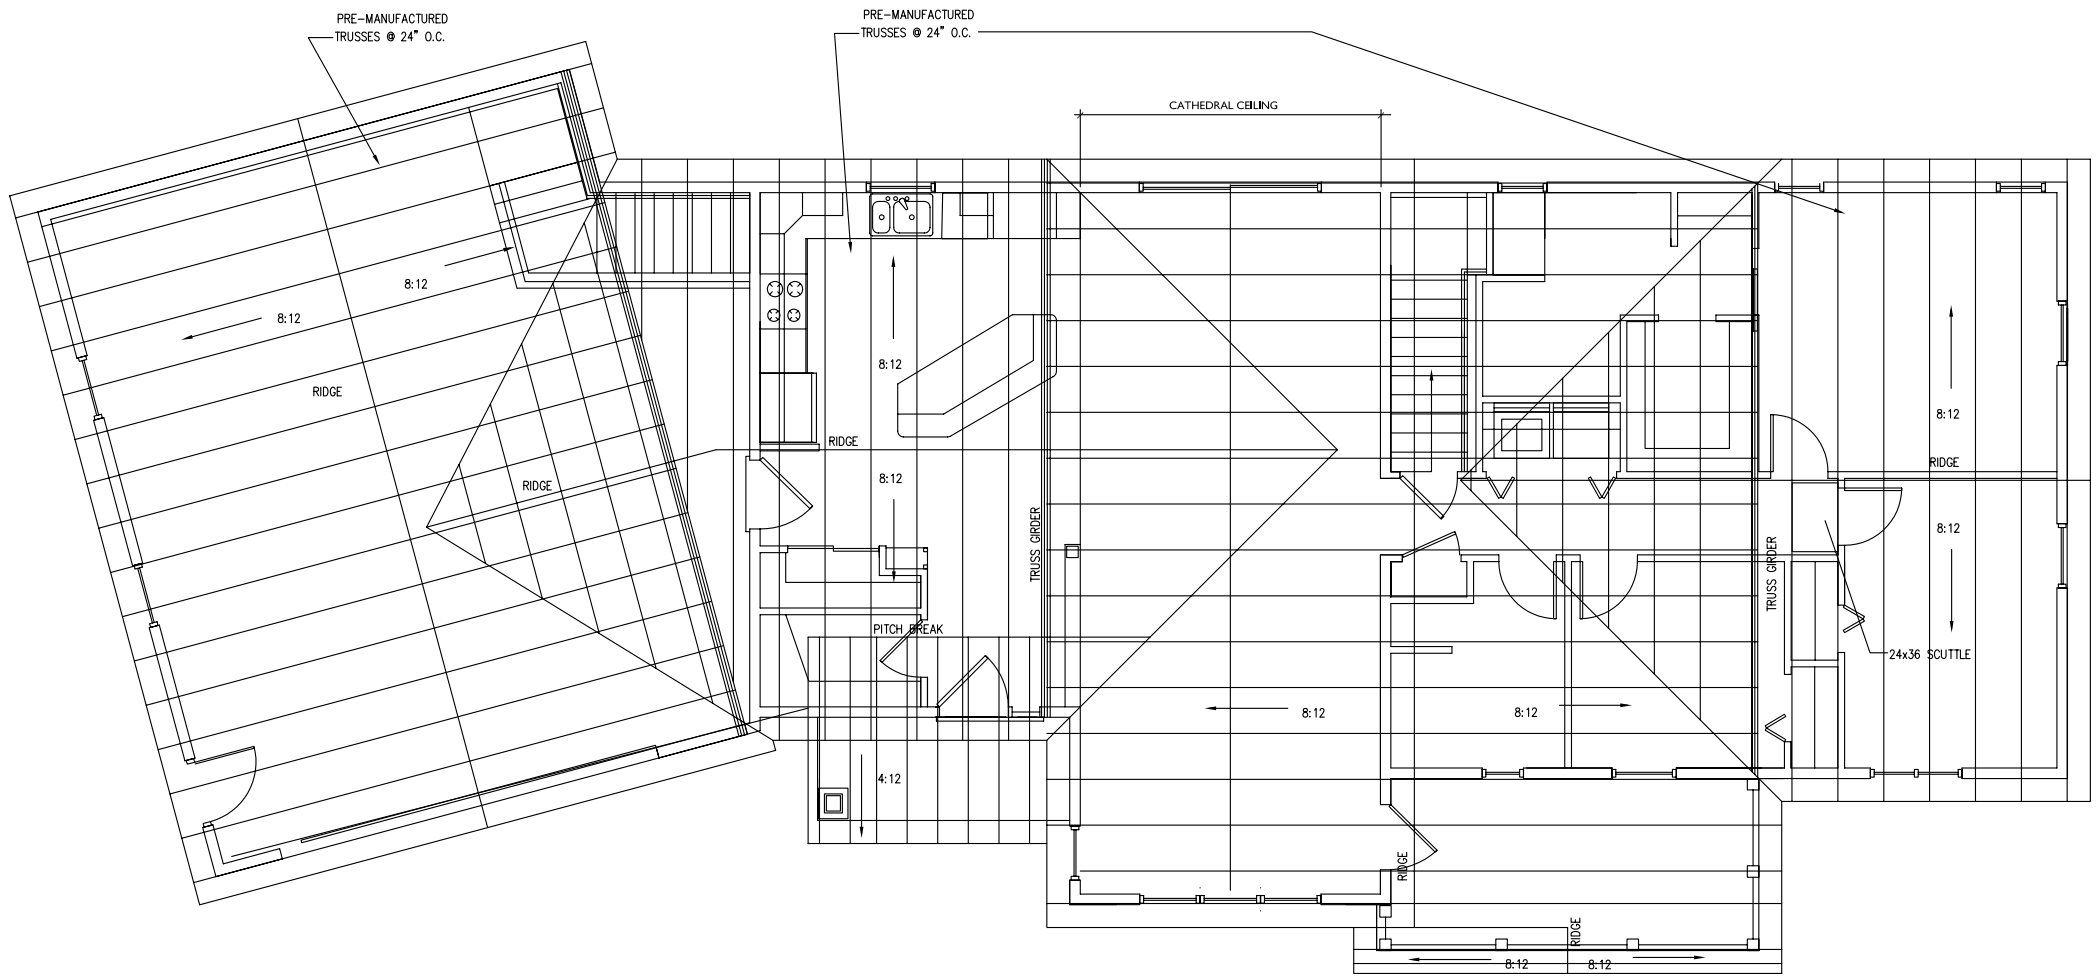

ROOF FRAMING PLAN

1/4"= 1'-0"

JOCELYNE DERASPE

PORTLAND, MAINE

DRAWINGS THIS SHEET

ROOF FRAMING PLAN

07/29/13

A4