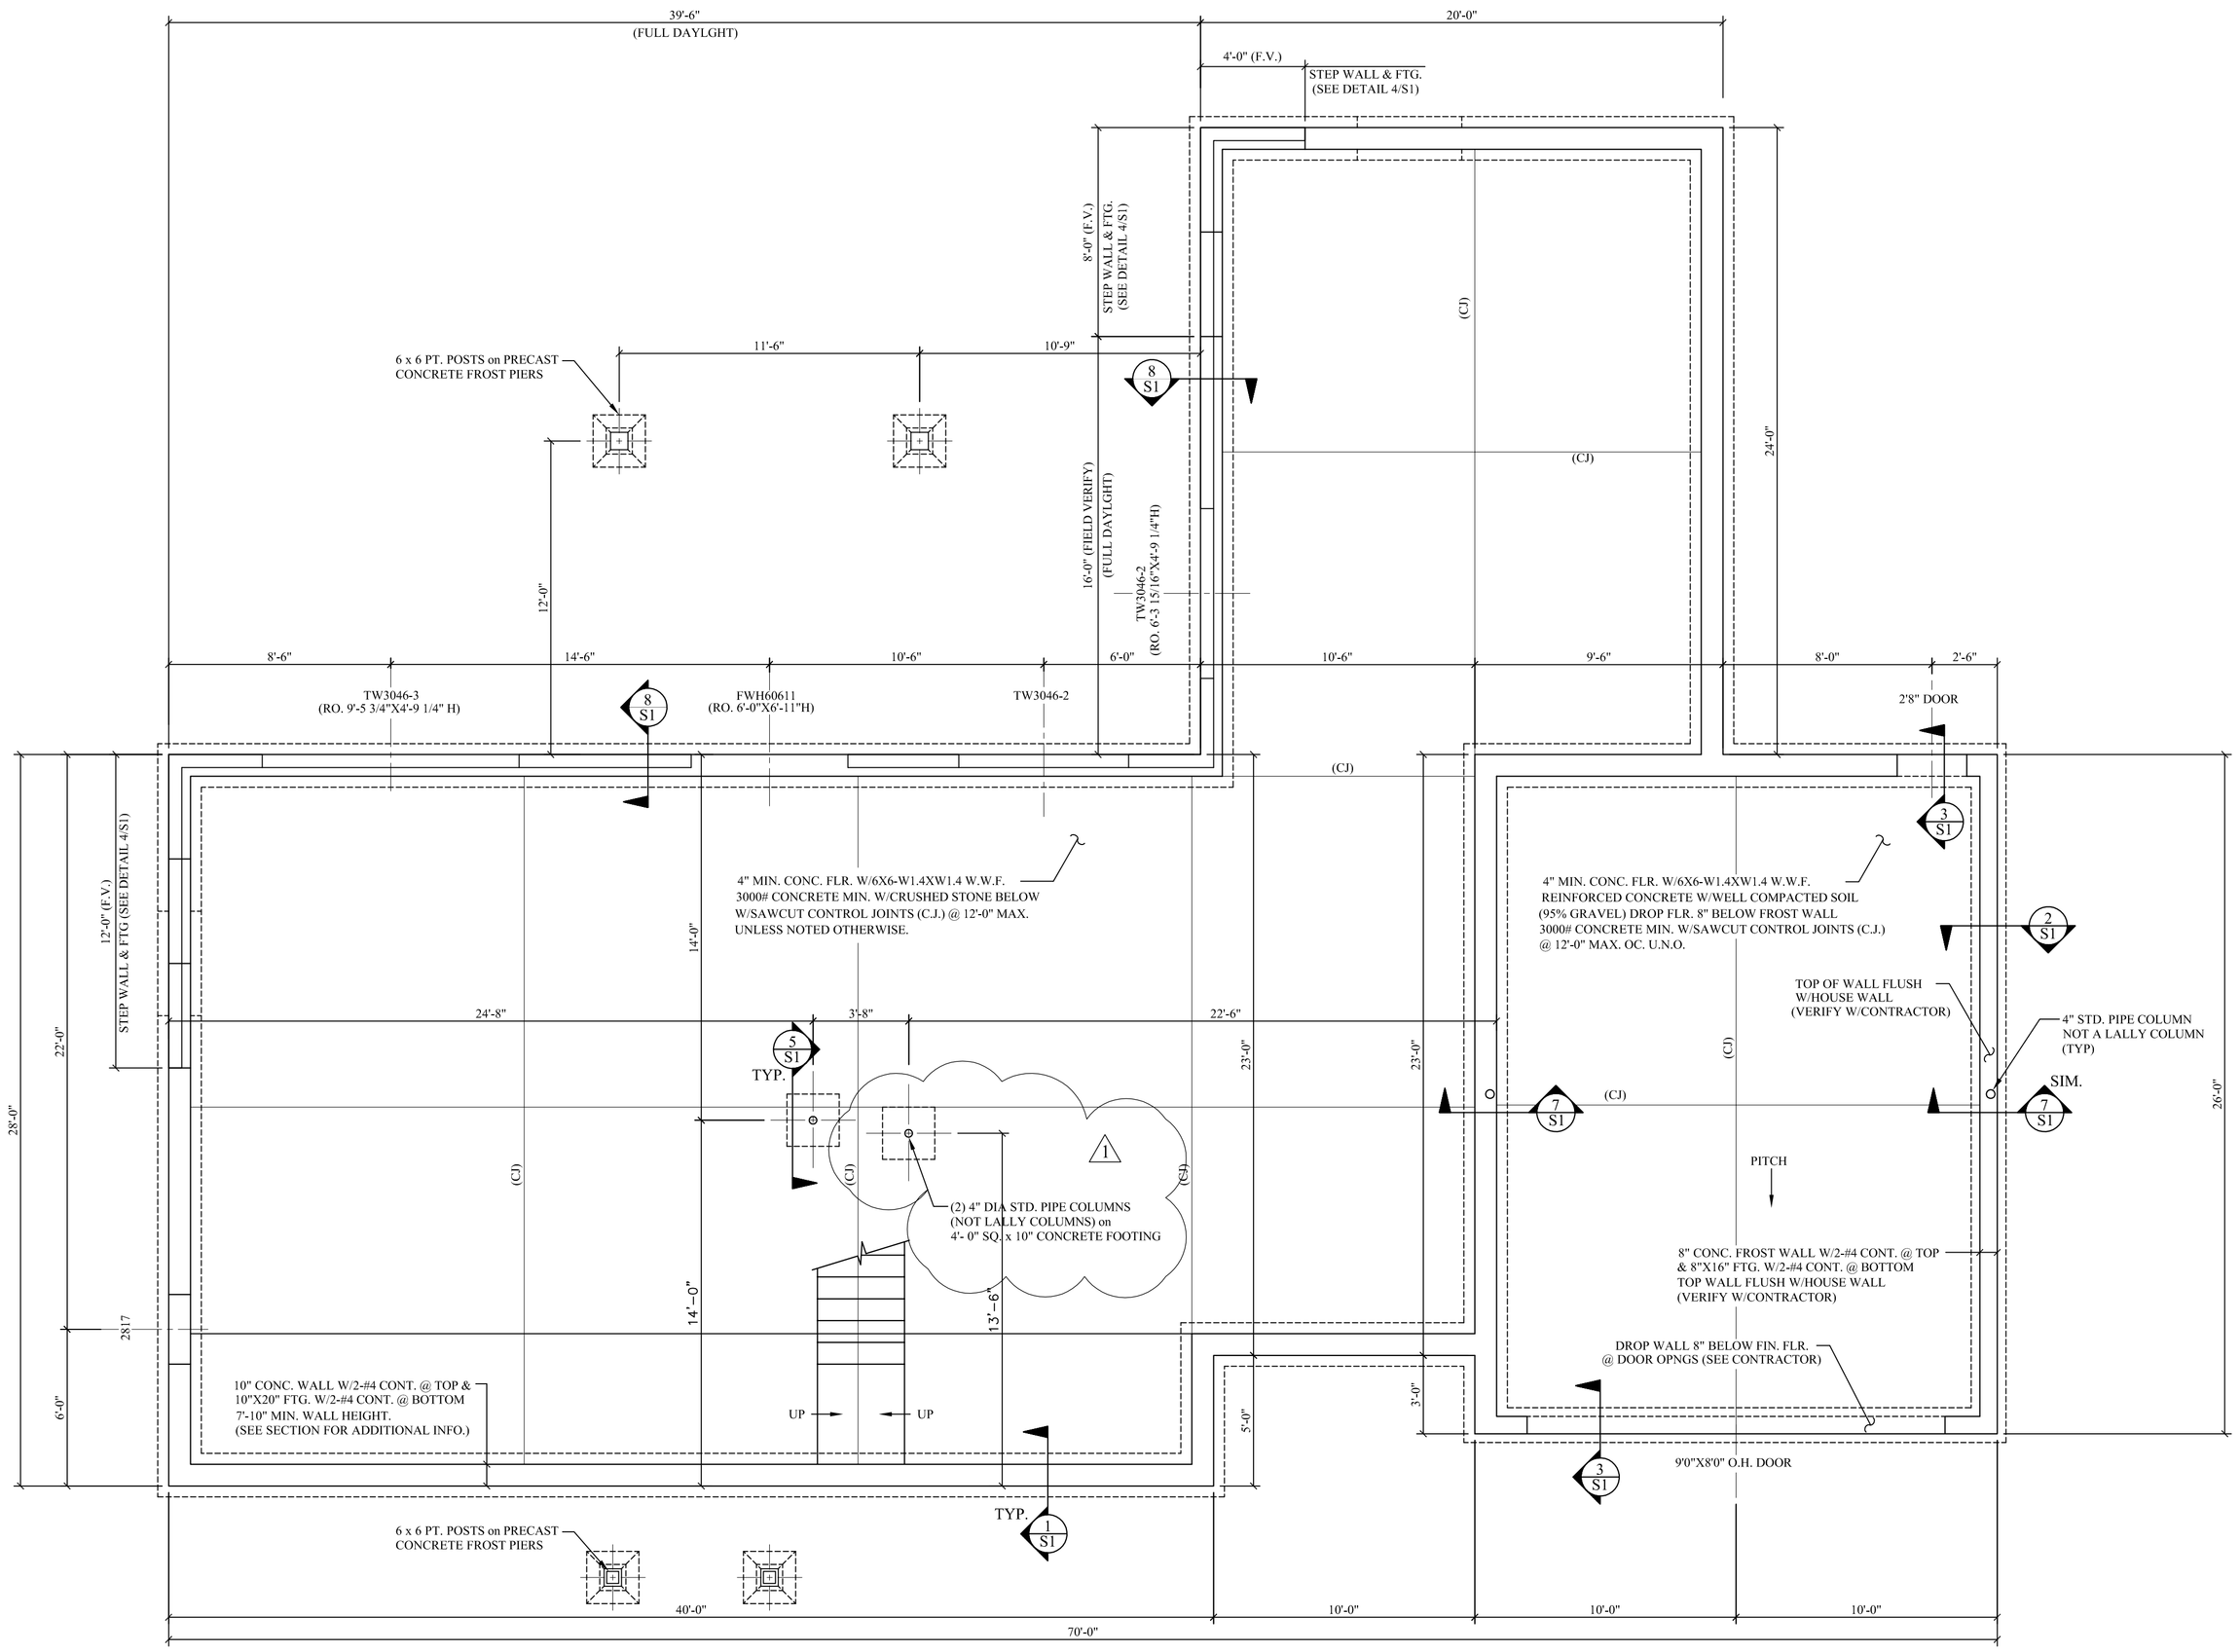

FOUNDATION PLAN

SCALE: 1/4"=1'-0"

FOUNDATION NOTES:

1. SEE GENERAL STRUCTURAL NOTES, SHEET S1.
2. VERIFY ALL DIMENSIONS WITH ARCHITECTURAL DRAWINGS PRIOR TO COMMENCING WORK. NOTIFY ENGINEER OF ANY DISCREPANCIES.
3. PROVIDE SHOP WELDED CAP PLATES ½" x 8" x BM. WIDTH AT ALL STEEL COLUMN/BEAM CONNECTIONS. BOLT w/ (4) ⅝" BOLTS. UNO
4. STEP FOOTING IN FIELD TO OBTAIN MINIMUM FROST DEPTH. SEE DETAIL 4/S1.

ISSUED FOR CONSTRUCTION

ENGINEERING DESIGN PROFESSIONALS
Consulting Engineers
P.O. BOX 575, FREEPORT, MAINE 04032 • (207) 865-9505
EDP

PROJECT:
GOULD RESIDENCE
BASKET LANE, LOT NO. 22, PORTLAND, MAINE

DRAWING:
FOUNDATION PLAN

STATE OF MAINE
LARRY A. WICHROSKI
No. 5990
LICENSED PROFESSIONAL ENGINEER

DESIGNED BY:	LARRY WICHROSKI, P.E.
DRAWN BY:	J. MORIN
JOB #:	03014
SCALE:	1/4"=1'-0"
DATE:	05-22-2014

REVISIONS	
1	05-27-2014

SHEET: S2