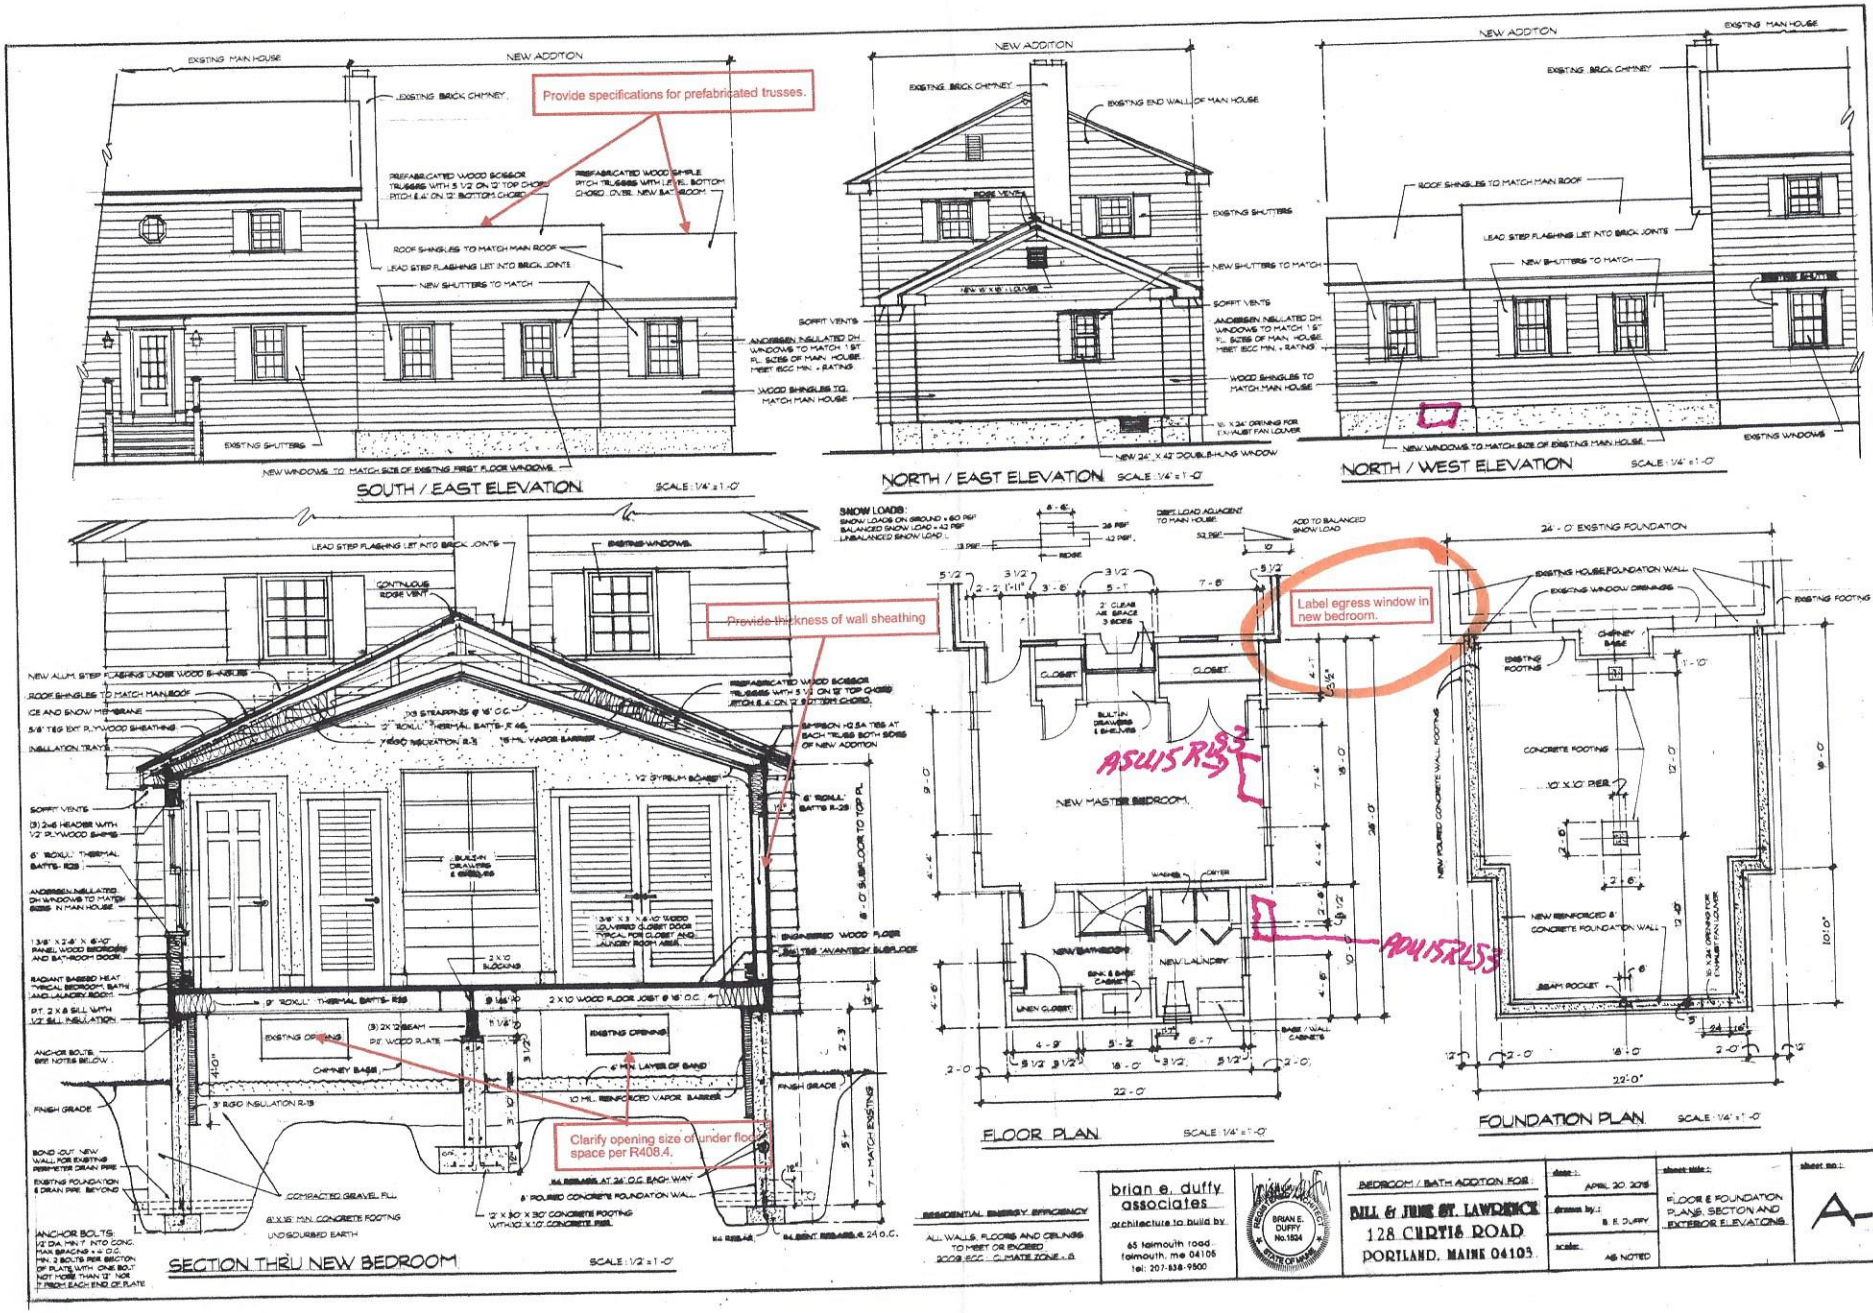
Provide specifications for prefabricated trusses.
SOUTH / EAST ELEVATION
NORTH / EAST ELEVATION
NORTH / WEST ELEVATION
Provide thickness of wall sheathing
Label egress window in new bedroom.
Clarify opening size of under floor space per R408.4.
SECTION THRU NEW BEDROOM
FLOOR PLAN
FOUNDATION PLAN
NEW MASTER BEDROOM
RESIDENTIAL ENERGY EFFICIENCY
brian e. duffy associates
architecture to build by
65 falmouth road
falmouth, me 04105
tel: 207-838-9500
BEDROOM / BATH ADDITION FOR:
BILL & JUNE ST. LAWRENCE
128 CURTIS ROAD
PORTLAND, MAINE 04103
date: APRIL 20 2016
drawn by: B. E. DUFFY
scale: AS NOTED
sheet title: FLOOR & FOUNDATION PLANS, SECTION AND EXTERIOR ELEVATIONS
sheet no: A-1