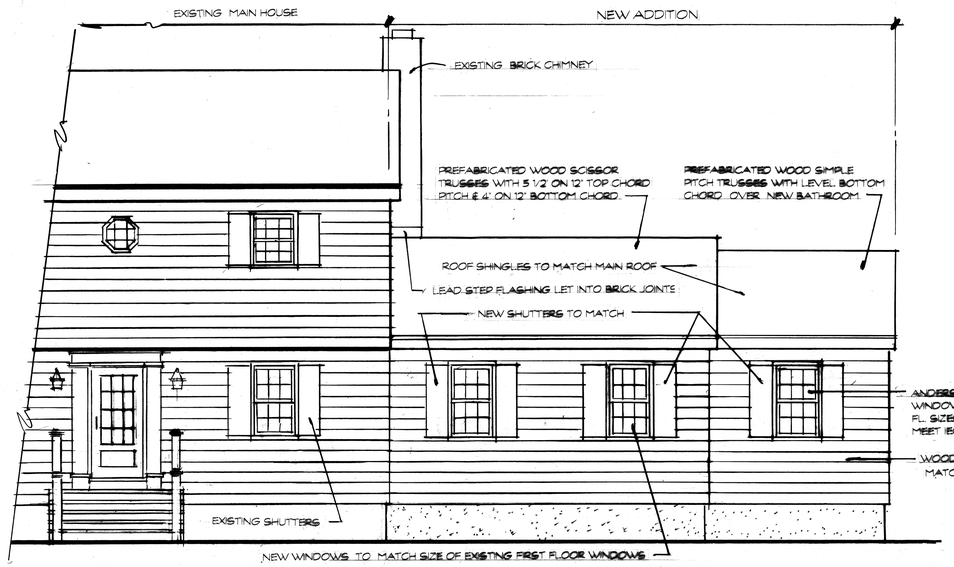

SOUTH / EAST ELEVATION SCALE : 1/4" = 1 -0"

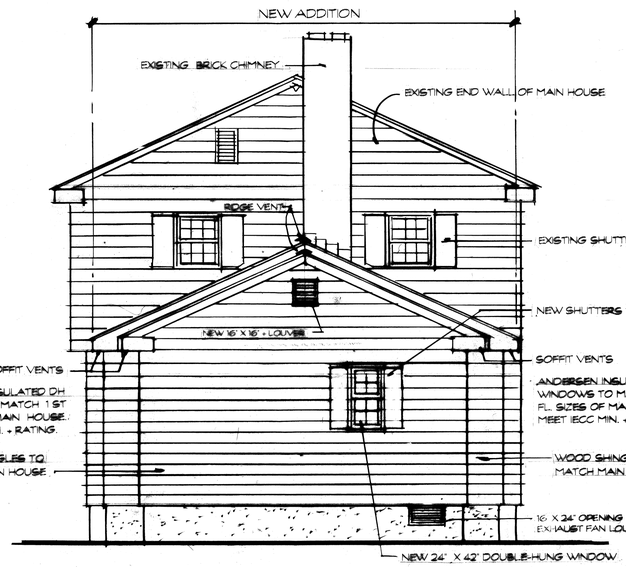

NORTH / EAST ELEVATION SCALE : 1/4" = 1 -0"

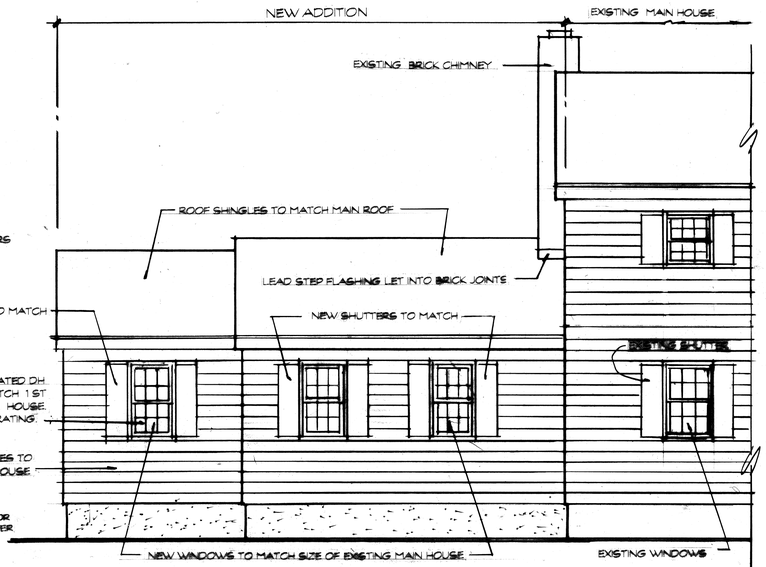

NORTH / WEST ELEVATION SCALE : 1/4" = 1 -0"

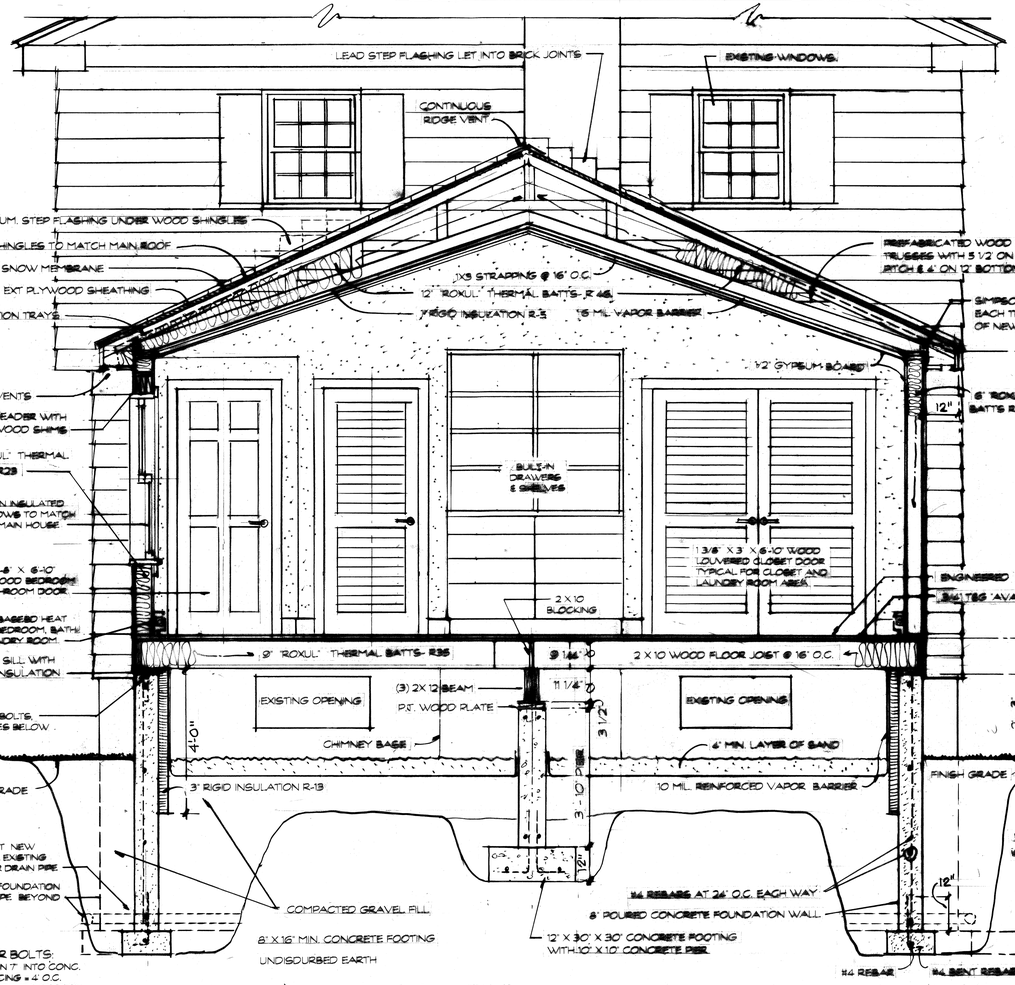

SECTION THRU NEW BEDROOM SCALE : 1/2" = 1 -0"

SNOW LOADS:
SNOW LOADS ON GROUND = 60 PSF
BALANCED SNOW LOAD = 42 PSF
UNBALANCED SNOW LOAD :

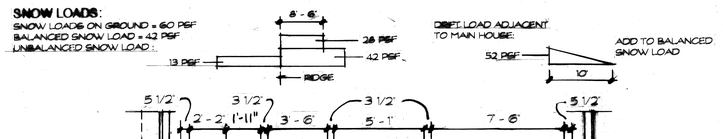

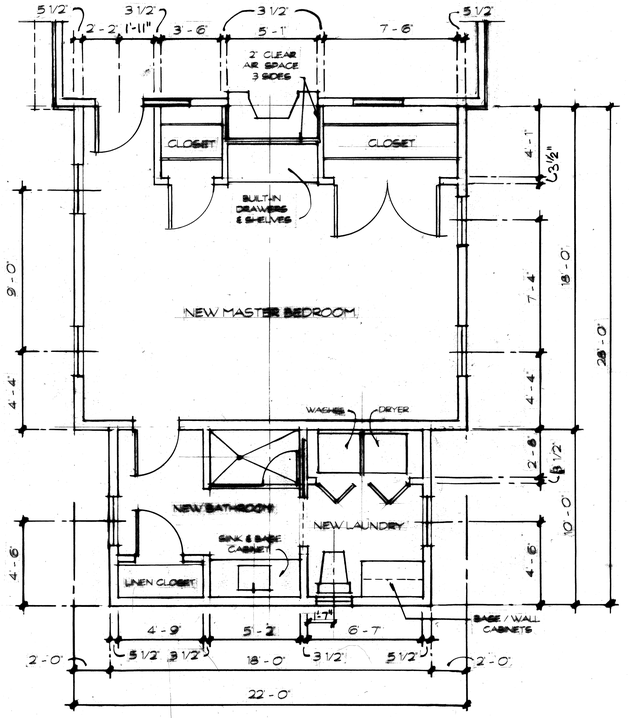

FLOOR PLAN SCALE : 1/4" = 1 -0"

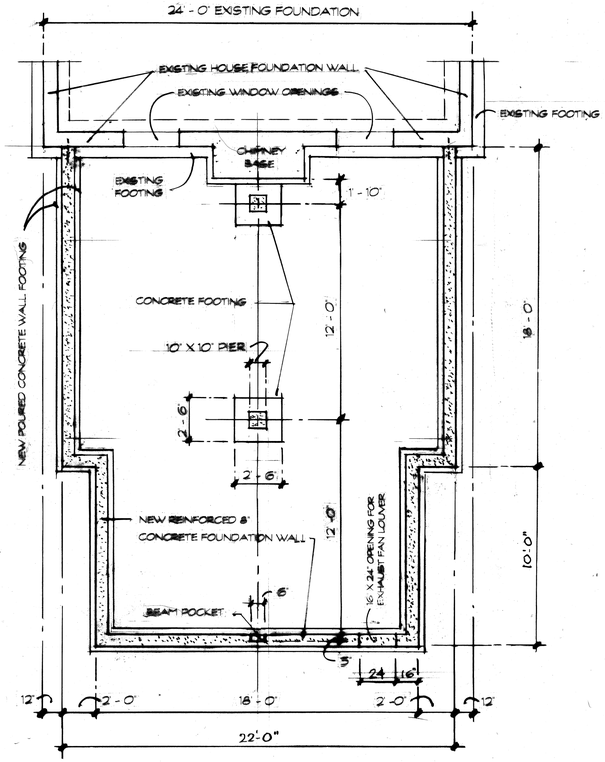

FOUNDATION PLAN SCALE : 1/4" = 1 -0"

RESIDENTIAL ENERGY EFFICIENCY

ALL WALLS, FLOORS AND CEILINGS TO MEET OR EXCEED 2009 IECC - CLIMATE ZONE - 6

brian e. duffy associates
architecture to build by
65 falmouth road
falmouth, me 04105
tel: 207-838-9500

REGISTERED MAINE ARCHITECT BRIAN E. DUFFY No.1624 STATE OF MAINE

BEDROOM / BATH ADDITION FOR :

BILL & JUNE ST. LAWRENCE
128 CURTIS ROAD
PORTLAND, MAINE 04103

date : APRIL 20, 2015
drawn by : B. E. DUFFY
scale: AS NOTED

sheet title : FLOOR & FOUNDATION PLANS, SECTION AND EXTERIOR ELEVATIONS

sheet no : A-1