Borrower Libby, Richard D.

Property Addre 95 Allen Avenue

City Portland County Cumberland State Zip Code 04103

Lender Peoples Heritage Bank

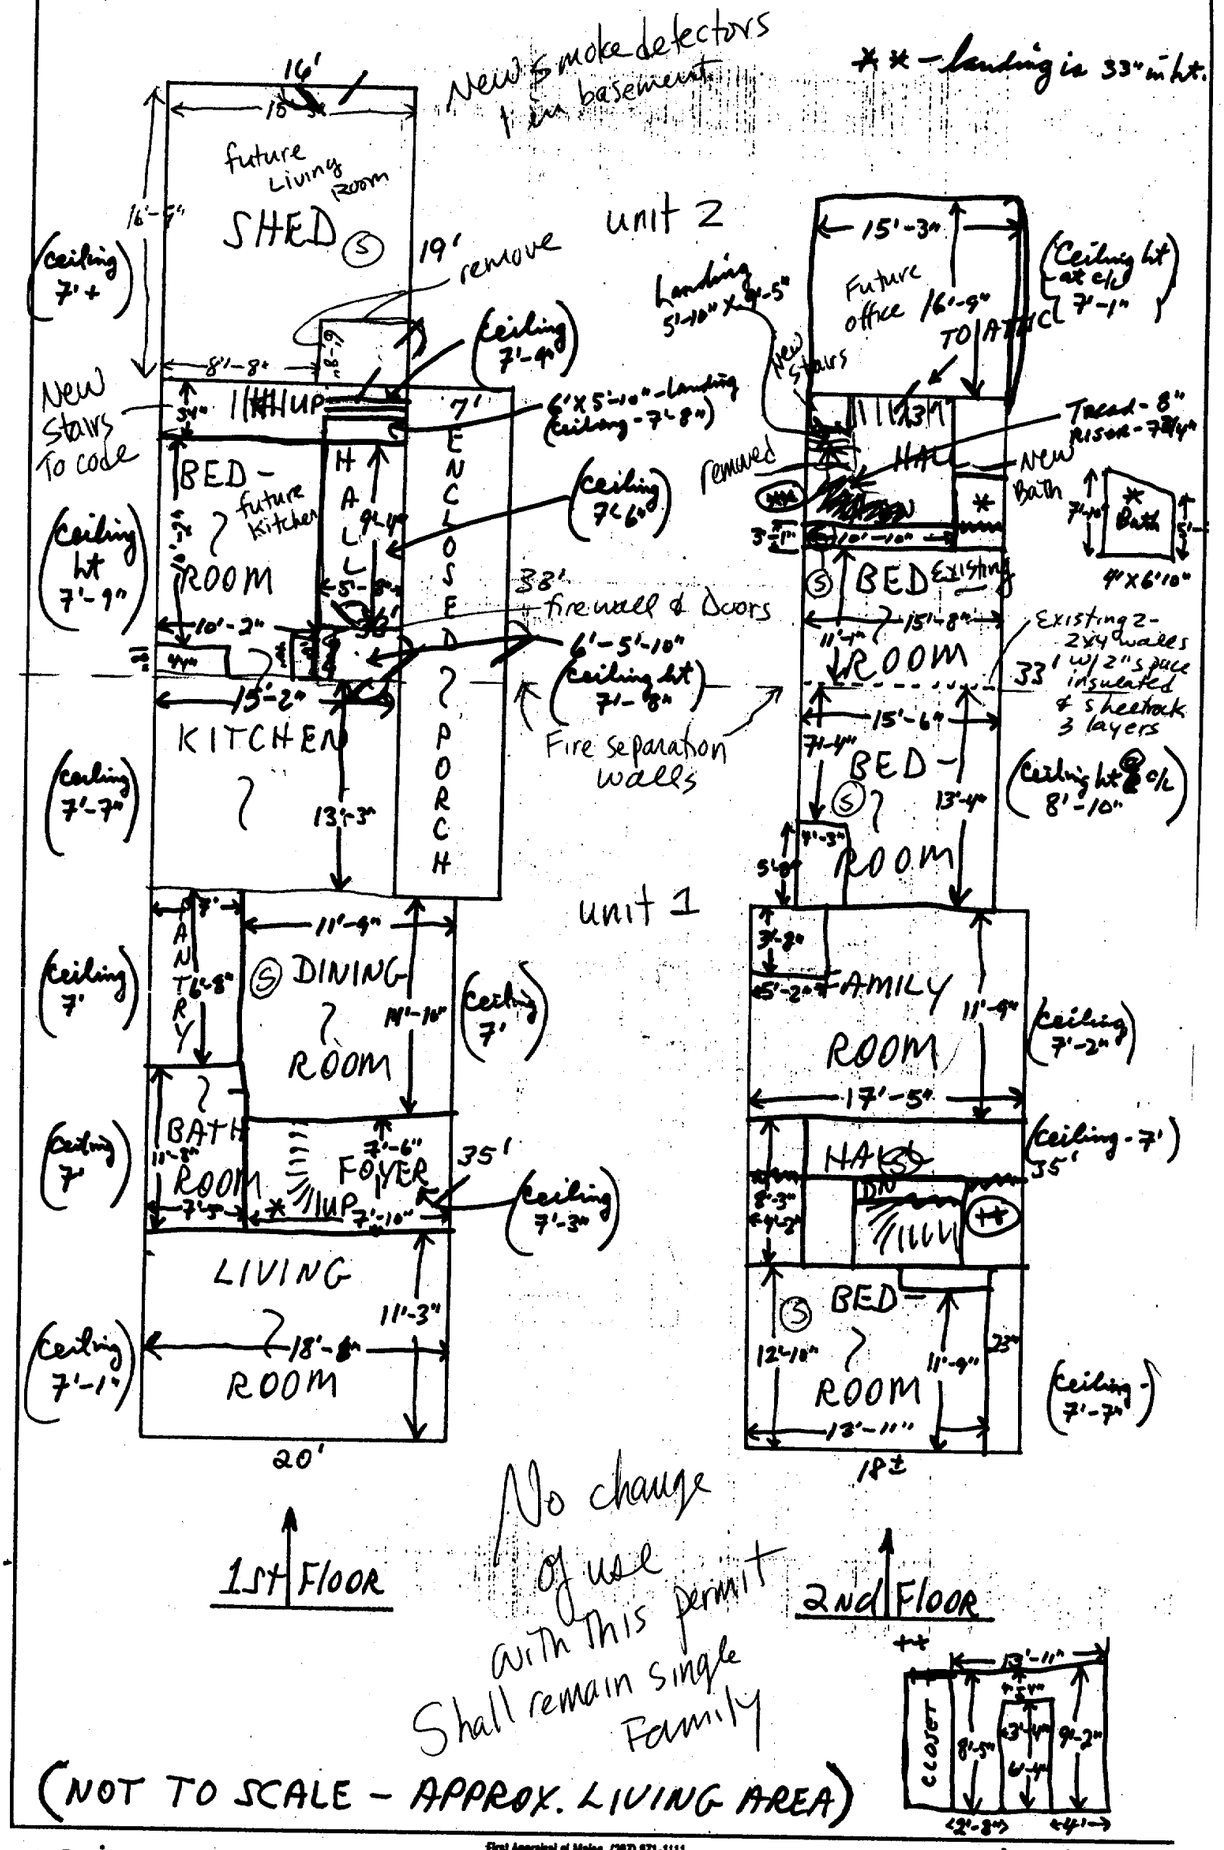

*Stairs 31" wide

(upstairs hallway

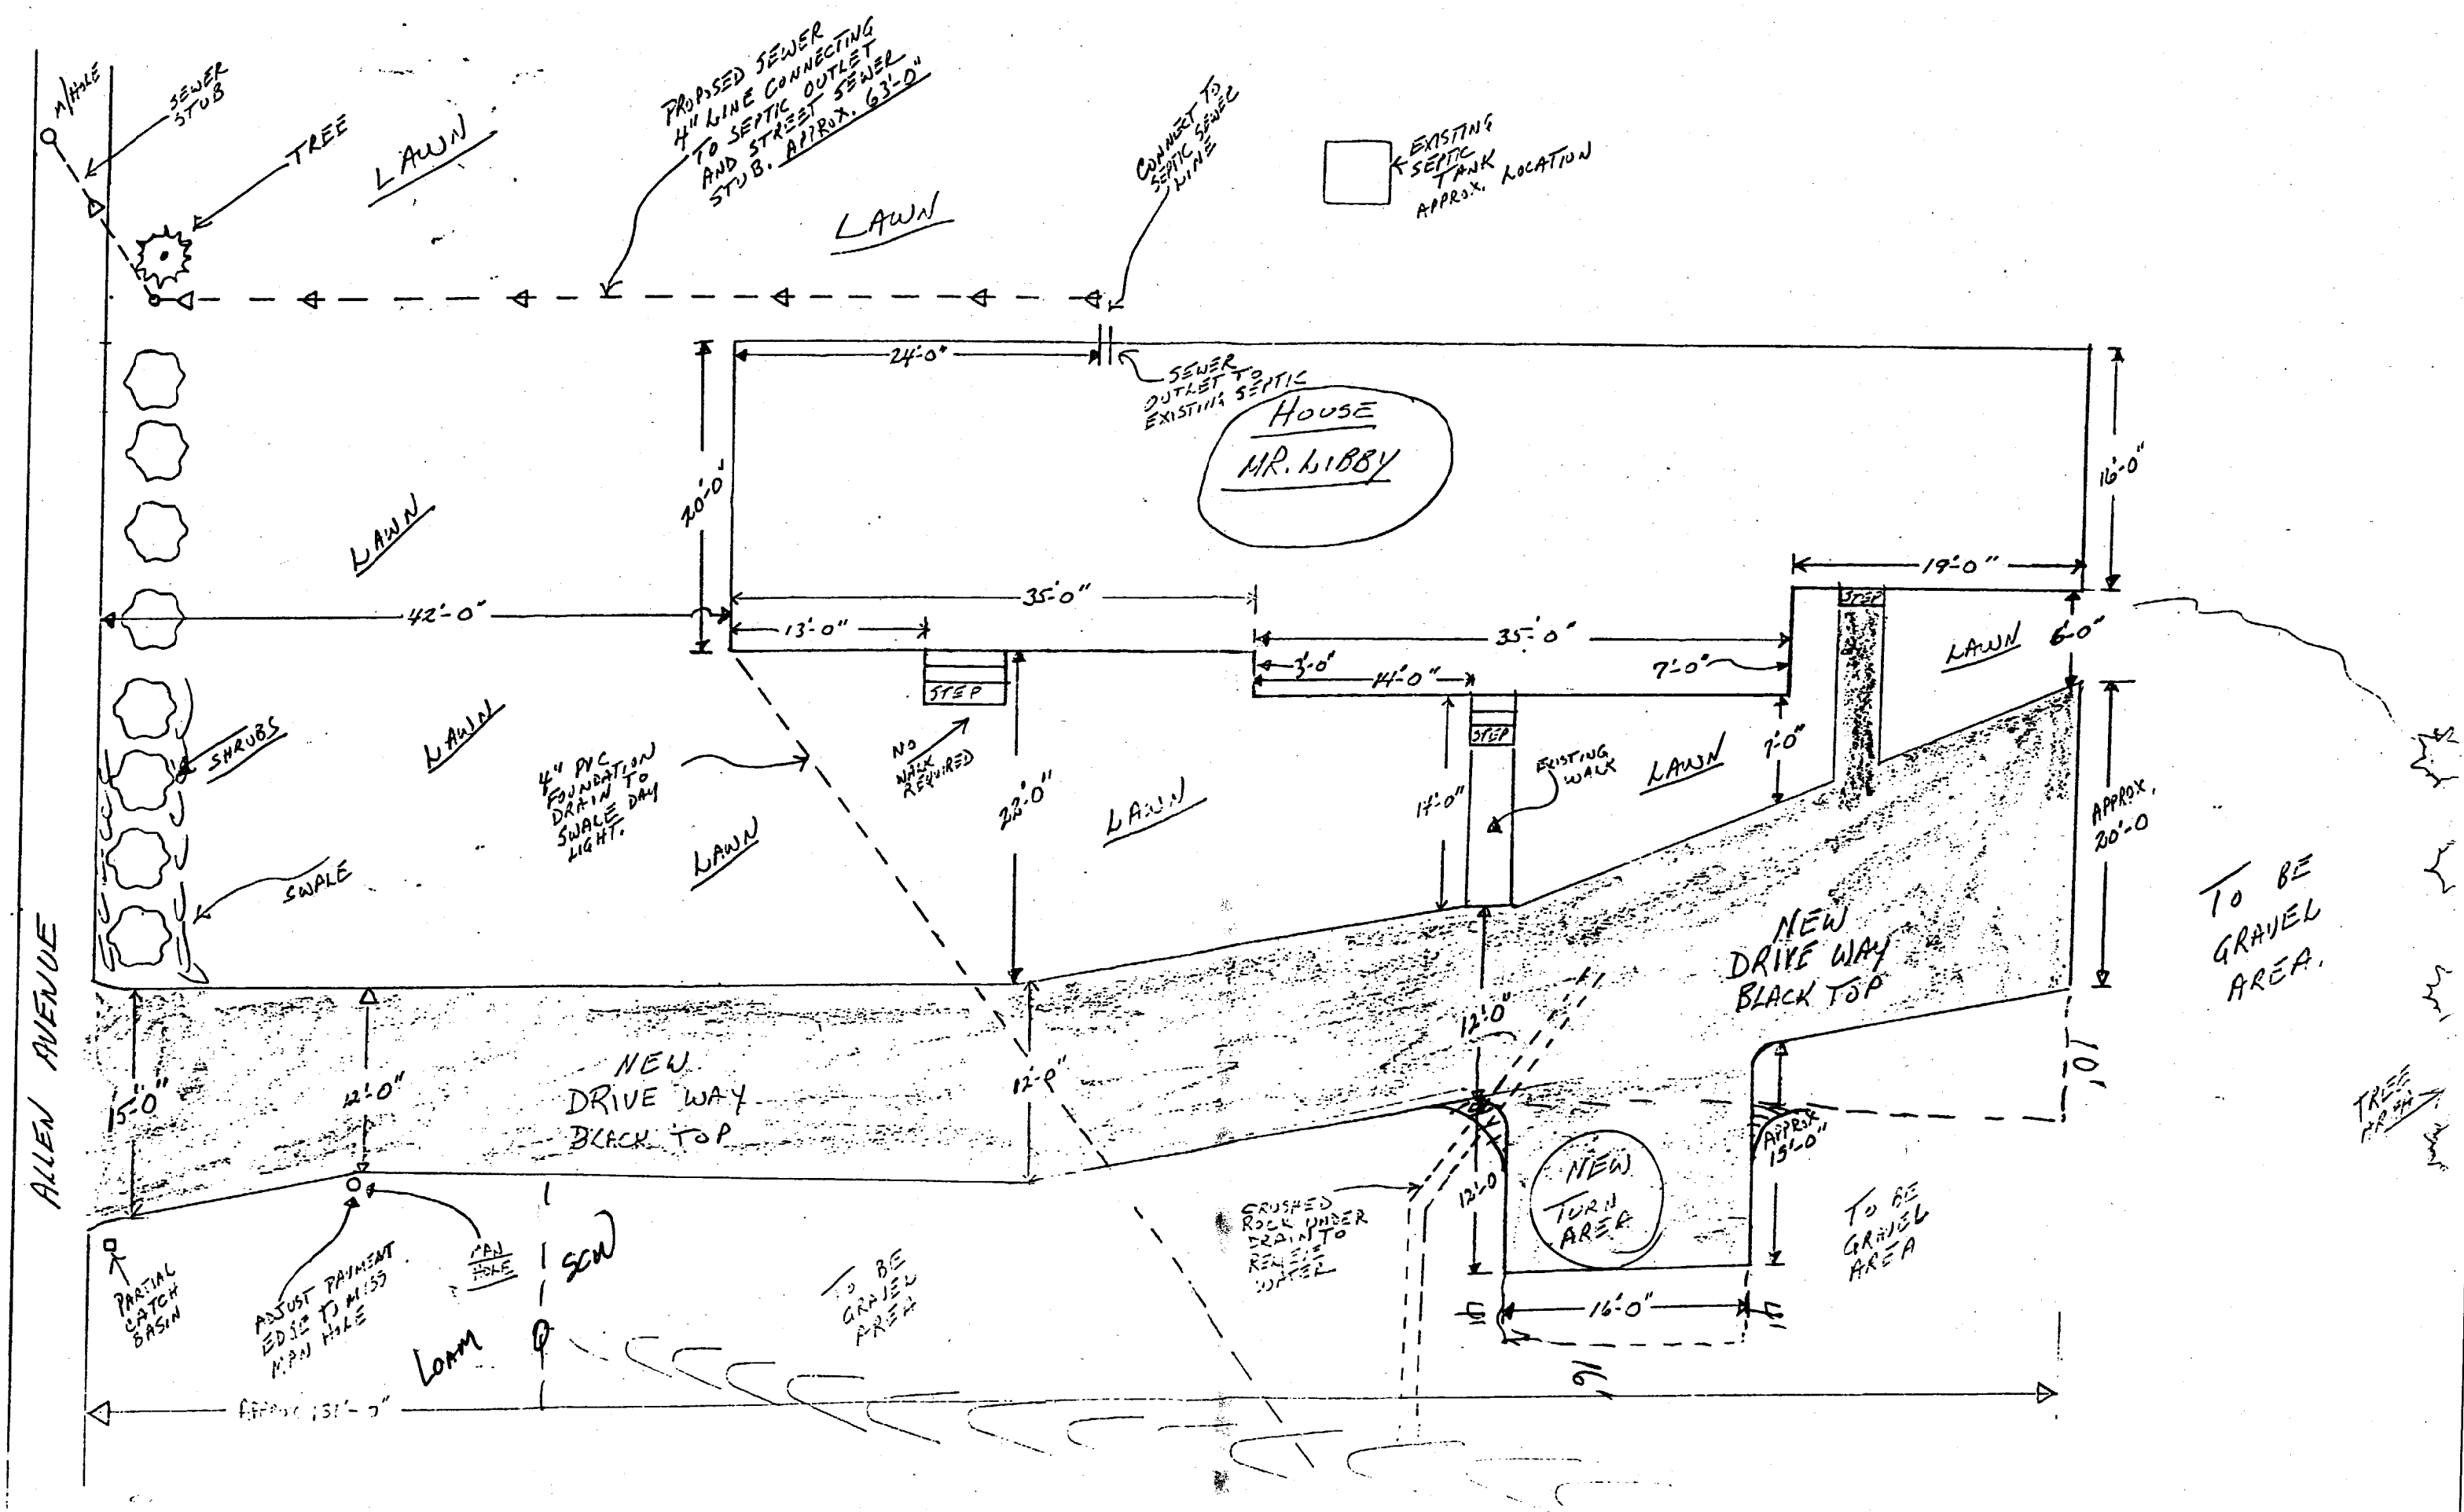

M/HOLE
SEWER STUB
TREE
LAWN
PROPOSED SEWER 4" LINE CONNECTING TO SEPTIC OUTLET AND STREET SEWER STUB. APPROX. 63'-0"
CONNECT TO SEPTIC SEWER LINE
EXISTING SEPTIC TANK APPROX. LOCATION
24'-0"
SEWER OUTLET TO EXISTING SEPTIC
HOUSE
MR. LIBBY
20'-0"
16'-0"
19'-0"
42'-0"
35'-0"
13'-0"
35'-0"
3'-0"
14'-0"
7'-0"
6'-0"
STEP
SHRUBS
4" PVC FOUNDATION DRAIN TO SWALE DAY LIGHT.
NO WALK REQUIRED
22'-0"
14'-0"
EXISTING WALK
7'-0"
APPROX. 20'-0
SWALE
NEW DRIVE WAY BLACK TOP
TO BE GRAVEL AREA.
ALLEN AVENUE
15'-0"
12'-0"
12'-0"
12'-0"
10'
APPROX 15'-0"
NEW TURN AREA
CRUSHED ROCK UNDER DRAIN TO RELIEVE WATER
TO BE GRAVEL AREA
PARTIAL CATCH BASIN
ADJUST PAVMENT EDGE TO MISS MAN HOLE
MAN HOLE
SCW
LOAM
TO BE GRAVEL AREA
16'-0"
16'
APPROX 131'-0"