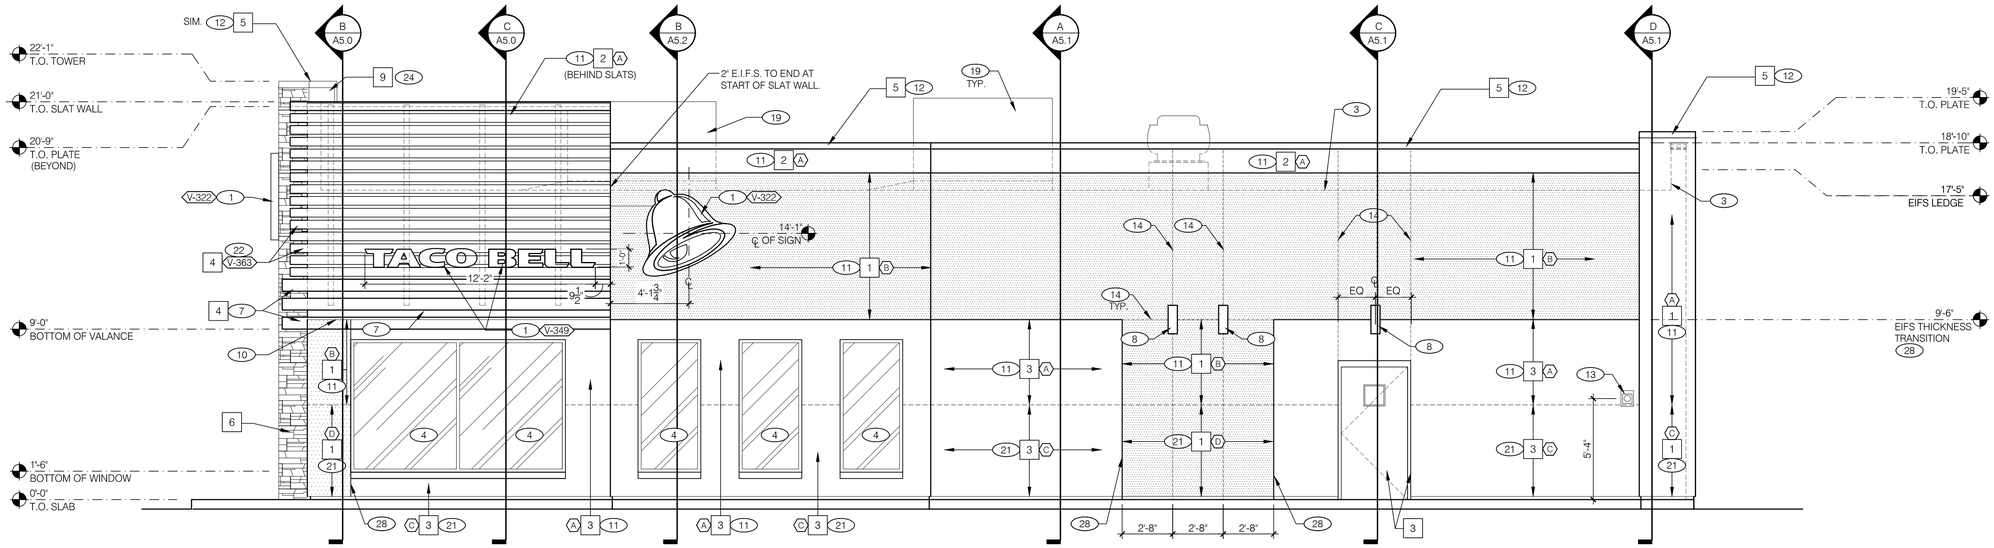

RIGHT SIDE ELEVATION 1/4"=1'-0" A

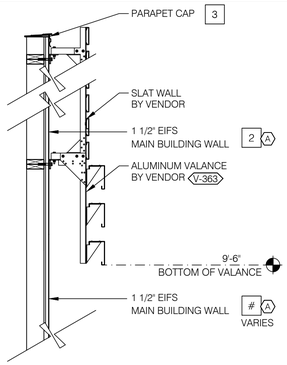

SLAT WALL COLOR TRANSITION N.T.S. I

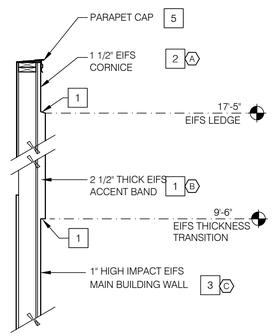

EIFS THICKNESS COLOR TRANSITION N.T.S. G

MISCELLANEOUS
A. SEE SHT A1.1 "WINDOW TYPES" FOR WINDOW ELEVATIONS.
B. SEE SCOPE OF WORK FOR RESPONSIBILITIES.
C. "HIGH IMPACT" MESH SHALL BE USED WHERE NOTED (C)(D)
D. THE PAINT COLORS SHOWN ARE COLOR REFERENCES FOR THE E.I.F.S. SUPPLIER
E. E.I.F.S. TEXTURE SHALL BE 'FINE'.

SEALERS (REFER TO SPECS):
A. SEALANT AT ALL WALL AND ROOF PENETRATIONS.
B. SEALANT AT ALL WINDOW AND DOOR FRAMES AT HEAD AND JAMB. DO NOT SEAL SILL @ WINDOWS.
C. APPLY NEOPRENE GASKET (CONT.) BETWEEN BUILDING & CANOPY/TRELLIS.

LEGEND:

A. DENOTES 2 1/2" THICK EIFS

"CRITICAL" DIMENSIONS:
A. REQUIRED CLEAR OPENING WIDTH TO ENSURE COORDINATION WITH STANDARD SIGNAGE/ BUILDING ELEMENTS DIMENSIONS.

GENERAL NOTES F

V-XXX	QTY	ITEM DESCRIPTION	ELEC
V-350	1	TACO BELL DRIVE THRU CANOPY	X
V-348	1	TACO BELL "BUILDING ACCENT" - OPTIONAL SHADING & LED LAMPING.	X
V-363	1	SLAT WALL SYSTEM	
		* REQUIRES ELECTRICAL CONNECTION. SEE ELECTRICAL PLANS.	

CANOPY AND BLDG. ACCENT SCHED. N.T.S. E

(A) BASE THICKNESS - 1 1/2" THICK E.I.F.S.

(B) BASE THICKNESS - 2 1/2" THICK E.I.F.S.

(C) BASE THICKNESS -1 1/2" THICK E.I.F.S. WITH HIGH IMPACT MESH (ONLY WHERE NOTED). SEE DETAIL 2/A6.2.

(D) BASE THICKNESS - 2 1/2" THICK E.I.F.S. WITH HIGH IMPACT MESH (ONLY WHERE NOTED). SEE DETAIL 2/A6.2.

E.I.F.S. THICKNESS N.T.S. B

V-XXX	QTY	ITEM DESCRIPTION	ELEC
V-349	3	TACO BELL LETTERS 12" HIGH, WHITE, FLAT FACED	X
V-322	3	TACO BELL 'BELL' SIGN 4'-10 1/2"W x 4'-6 1/4"H	X
		LED LAMPING.	

SIGN SCHEDULE N.T.S. C

SYMBOL	AREA	MANUFACTURER	COLOR	ALTERNATE MFR.	ALTERNATE COLOR	CONTACT INFORMATION
1	ACCENT COLOR COLOR	SHERWIN WILLIAMS	SW 2823 "ROOKWOOD CLAY"	LOTUSAN	NA08-0010	SHERWIN WILLIAMS: BRAD HARRINGTON, 216-341-5558 X115 (PHONE), BRAD.E.HARRINGTON@SHERWIN.COM
2	WALL COLOR BEHIND SCREEN WALL	SHERWIN WILLIAMS	SW 6831 "CLEMATIS"			EIFS CONTACT:
3	MAIN BUILDING COLOR	SHERWIN WILLIAMS	SW 6122 "CAMEL BACK"	LOTUSAN	NA08-0011	STO CORP.: CHUCK DUFFIN, 940-894-2092 (PHONE), 940-894-2095 (FAX), *CDUFFIN@STOCORP.COM* OWNER REPRESENTATIVE WILL IDENTIFY IF LOTUSAN PAINT WILL BE USED.
4	SLAT WALL AND VALANCE COLOR	VENDOR	SW 7034 "STATUS BRONZE" (EQUAL)			
5	PARAPET CAP COLOR	(25) DUROLAST	MEDIUM BRONZE (FACTORY FINISH)	SHERWIN WILLIAMS	SW 7069 "IRON ORE"	DURO-LAST:CURT JAFFEE, 800-356-6646 (PHONE), CJAFFE@DURO-LAST.COM
6	STONE WALL	BORAL - VERSA STONE	TIGHT CUT - " PLUM CREEK"	CORONADO:	IDAHO DRY STACK, CARMEL MOUNTAIN CULTURED STONE VENEER - FULLY GROUTED.	VERSETTA STONE WALL: ASHLEY JOYCE, 770-645-4531 (PHONE)) ALTERNATE: CORONADO: 1-800-847-8663
7	STOREFRONT WINDOWS	TBD	" DARK BRONZE"			
8	PIPE BOLLARDS	STREET SMART	YELLOW - 1/4" THCIK PLASTIC COVER (US.POSTMAN.COM) OR EQUAL			DURO-LAST: LEE COBB, 800-434-3876 (PHONE)
9	PARAPET BACK ROOFING	DUROLAST	THE COLOR SHALL BE FACTORY COLORED "TAN." EQUAL ALTERNATE ALLOWED.			

EXTERIOR FINISH SCHEDULE H

(1) BUILDING SIGN, SEE SCOPE OF WORK.
(2) DRIVE THRU WINDOW. SEE SHEET A1.0 AND A1.1.
(3) ROOF BEYOND.
(4) STOREFRONT TYPICAL.
(5) DOUBLE DOOR.
(6) SWITCH GEAR. PAINT TO MATCH WALL.
(7) ARCHITECTURAL ALUMINUM VALANCE BY VENDOR.
(8) LIGHT SCONCE. ALIGN BOTTOM OF FIXTURE'S MOUNTING BRACKET WITH CHANGE IN EIFS THICKNESS (CENTER OF BRACKET AT 9'-2").
(9) ASSUME D/T LANE SURFACE IS 6" BELOW THE FINISH FLOOR. REFER TO GRADING & SITE PLAN.
(10) 2 1/2" EIFS TO TERMINATE AT 9'-6". PROVIDE 1 1/2" EIFS ABOVE THAT POINT. SLOPE TRANSITION AWAY FROM BUILDING 1:12. SEE DETAIL 20/A6.2.
(11) EIFS (TYP). SEE 2 & 4/A6.2.
(12) PARAPET COPING. IF DURO-LAST EDGE TRIM IS USED. USE THE DURO-LAST PRE-FINISHED EDGE TRIM. SEE DETAIL 2/A6.0.
(13) CO2 FILLER VALVE & COVER. SEE DETAIL 5/A6.2 SIM.
(14) EIFS REVEAL JOINT.
(15) GAS SERVICE.
(16) WALL SHALL BE FINISHED PRIOR TO INSTALLATION OF SWITCHGEAR.
(17) SCUPPER, COLLECTOR, AND VERTICAL DOWNSPOUT 6" MIN. PAINT TO MATCH ADJACENT WALL.
(18) OVERFLOW SCUPPER.
(19) RTU BEYOND. PAINT TO MATCH MAIN BUILDING COLOR.
(20) BREAK METAL COVER OVER WOOD STUDS TO MATCH STOREFRONT. SEE 3,4 & 7/A6.1
(21) HIGH IMPACT E.I.F.S. WHERE SHOWN ON ELEVATIONS. TOP EXTENT AT 5'-0". SEE 2/A6.2.
(22) ALUMINUM SLAT WALL BY VENDOR.
(23) BOLLARD
(24) DUROLAST SINGLE MEMBRANE ROOFING OR EQUAL.
(25) IF THE DURO LAST PARAPET CAP TRIM IS USED IT SHALL NOT BE PAINTED.
(26) RETURN ALUMINUM LOUVERS BACK TO FACE OF BUILDING.
(27) HOSE BIB. SEE DETAIL 8/A6.2.
(28) TRANSITION OF 2 1/2" EIFS TO 1 1/2" EIFS. SEE DETAIL 19/A6.2.

KEY NOTES D

MARK D. MCCLUGGAGE AIA, CCS
1525 E. Douglas Wichita, KS 67211
Tel: (316) 265-5267
Fax: (316) 265-5268
www.gbhv.com
MAINE LIC. # ARC-2323

LICENSED ARCHITECT MARK D. McCLUGGAGE No. AN2323 STATE OF MAINE

07/14/16

15034.000

CONTRACT DATE: 07.06.2016
BUILDING TYPE: CONVERSION
PLAN VERSION: FEBRUARY 2015
SITE NUMBER: XXX-XXX
STORE NUMBER: XXXXX

TACO BELL

1363 WASHINGTON AVE.
PORTLAND, ME

TACO BELL CONVERSION
LIVE MAS - MEDIUM40

EXTERIOR ELEVATIONS

A4.0

PLOT DATE: