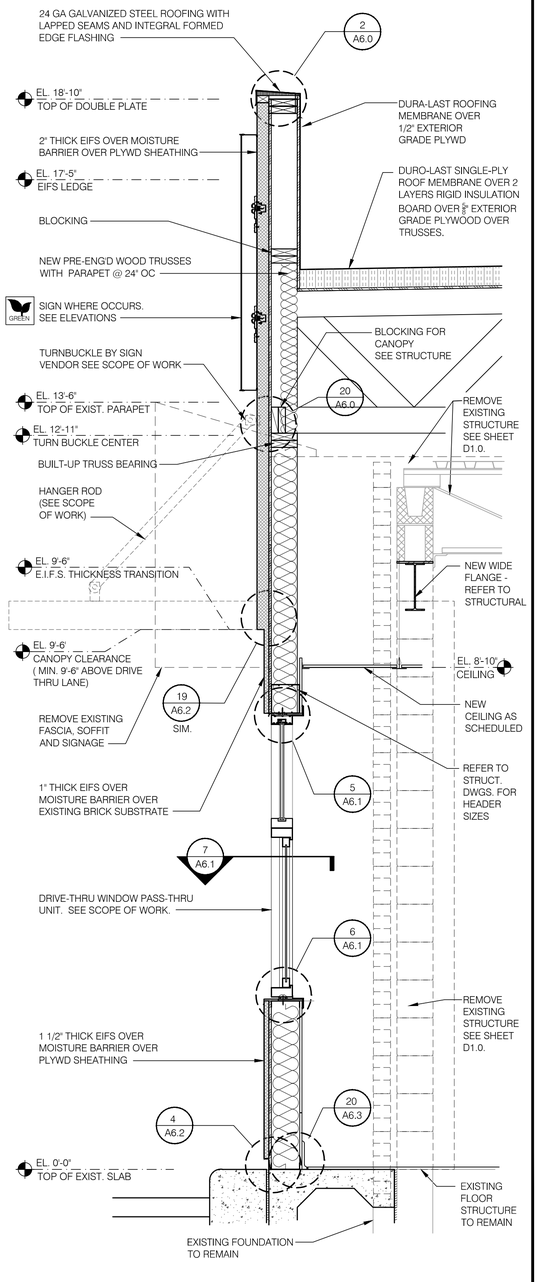

WALL SECTION AT DRIVE THRU 3/4" = 1'-0" | **D**

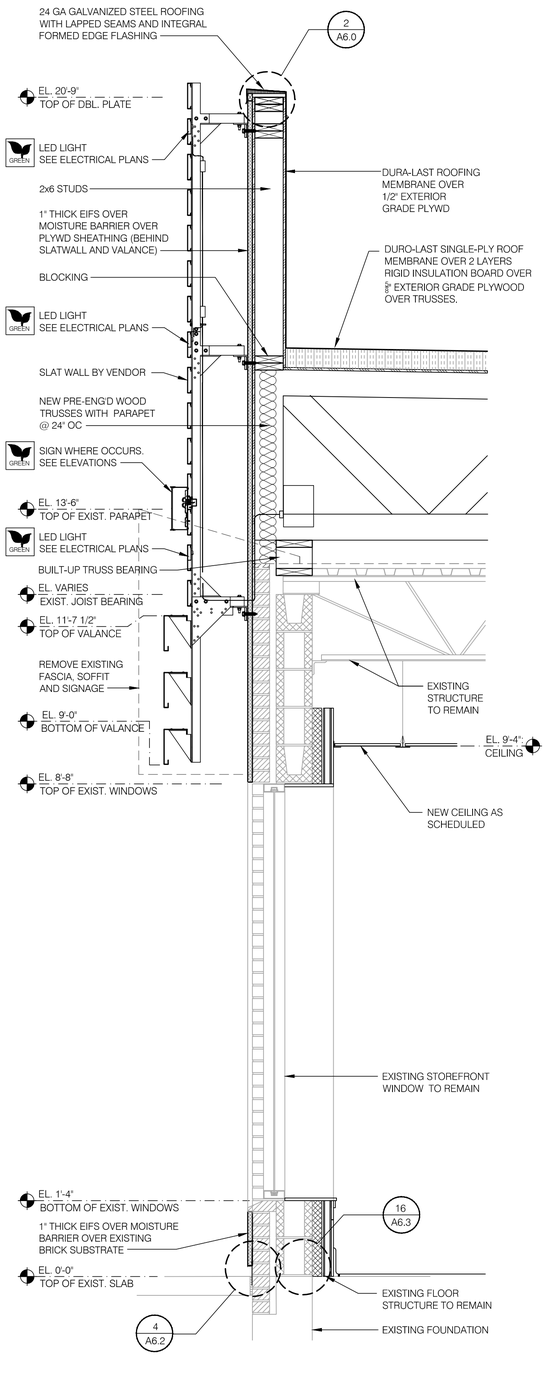

WALL SECTION AT DINING - ENTRY SIDE 3/4" = 1'-0" | **C**

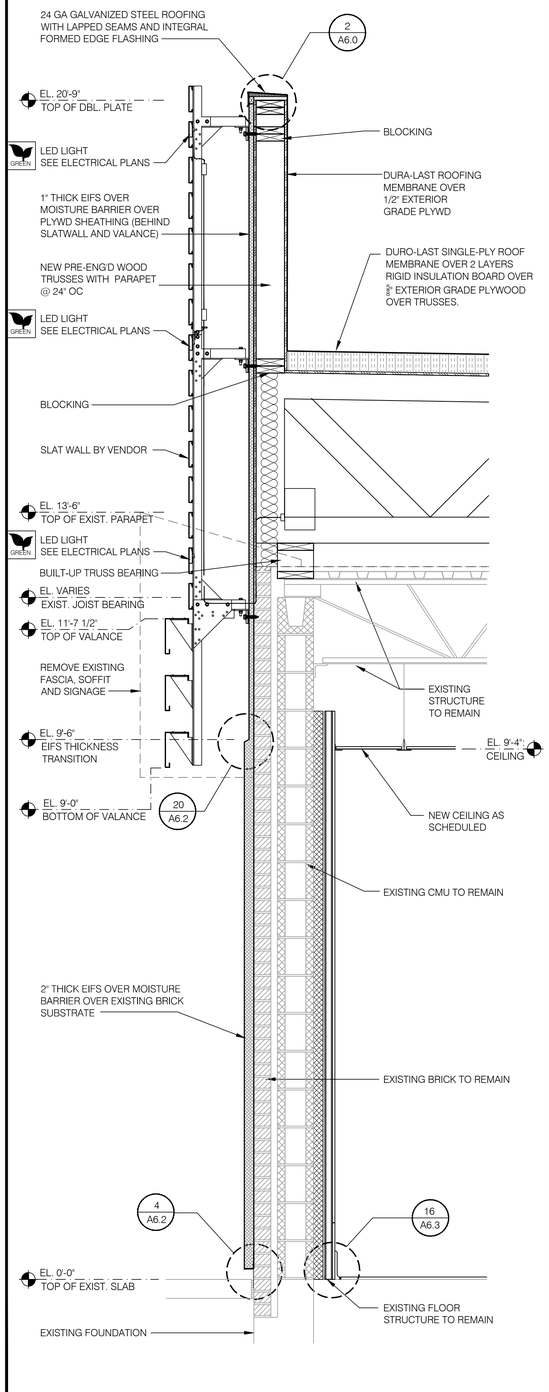

WALL SECTION AT DINING TYP. 3/4" = 1'-0" | **B**

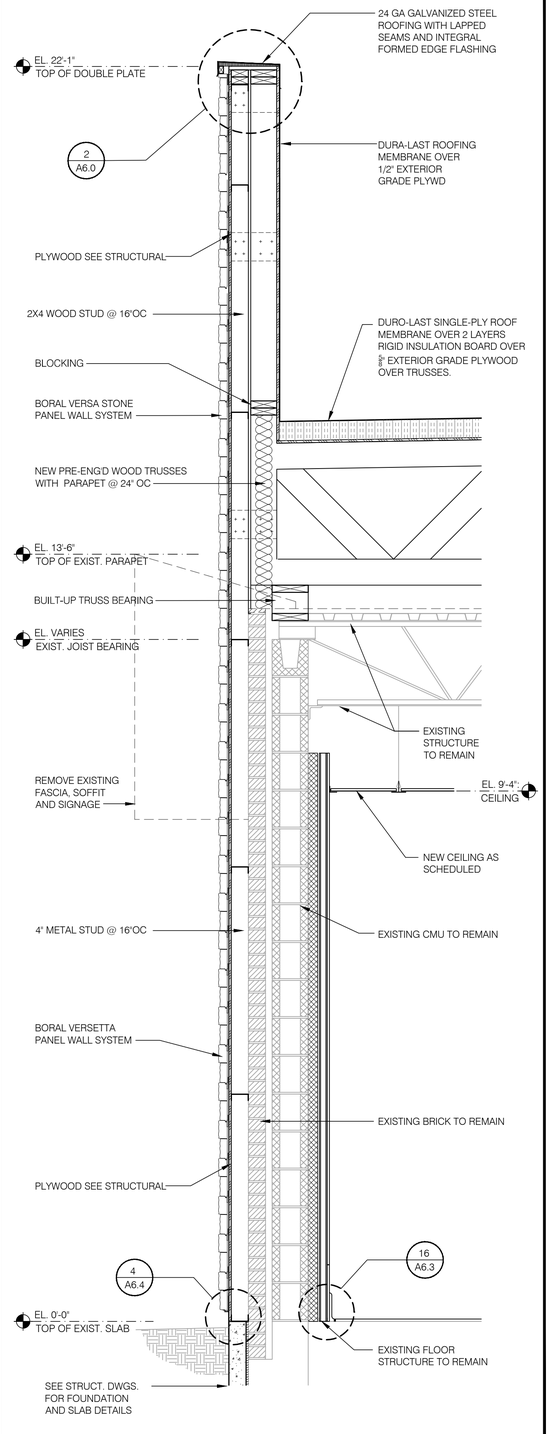

SECTION AT DINING - DRIVE THRU SIDE TOWER 3/4" = 1'-0" | **A**

MARK D. MCCLUGGAGE AIA, CCS
1525 E. Douglas Wichita, KS 67211
Tel: (316) 265-5387
Fax: (316) 265-5484
www.gfmv.com
MAINE LIC. # ARC-2323

LICENSED ARCHITECT
MARK D. McCLUGGAGE
No. AN2323
STATE OF MAINE

07/14/16

15034.000

CONTRACT DATE:	07.06.2016
BUILDING TYPE:	CONVERSION
PLAN VERSION:	FEBRUARY 2015
SITE NUMBER:	XXX-XXX
STORE NUMBER:	XXXXX

TACO BELL

1363 WASHINGTON AVE.
PORTLAND, ME

CONVERSION
LIVE MAS - MEDIUM40

WALL SECTIONS

A5.0

PLOT DATE: