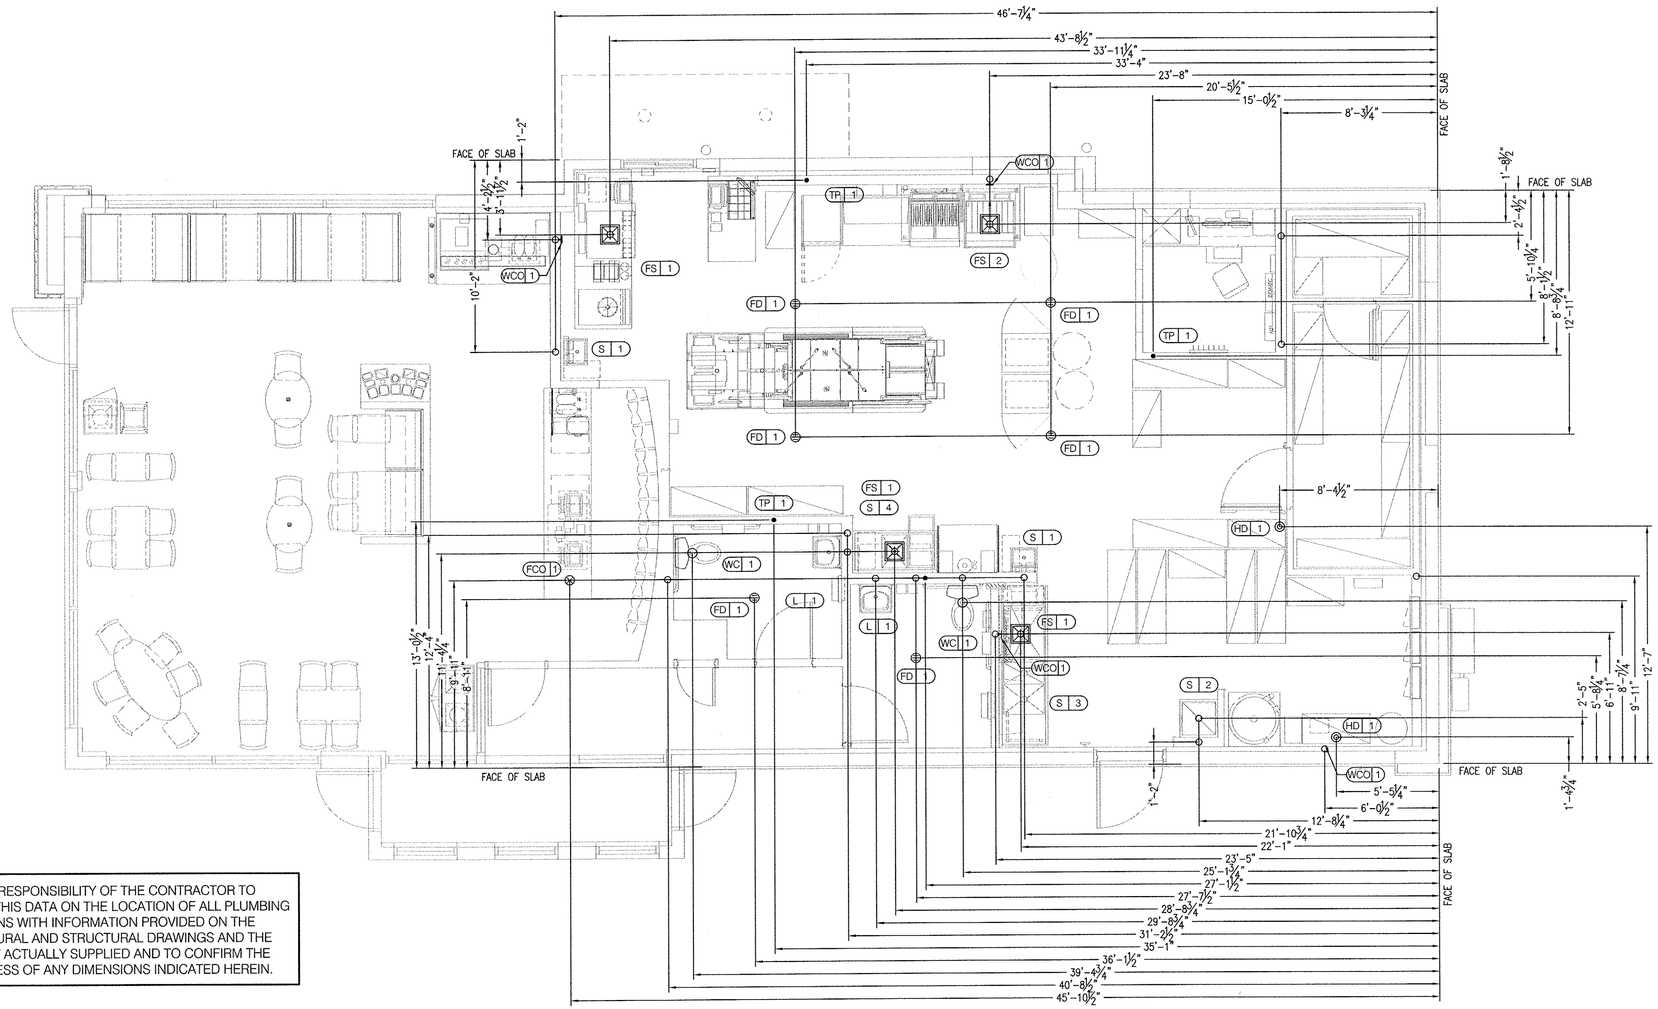

IT IS THE RESPONSIBILITY OF THE CONTRACTOR TO COORDINATE THIS DATA ON THE LOCATION OF ALL PLUMBING ROUGH-INS WITH INFORMATION PROVIDED ON THE ARCHITECTURAL AND STRUCTURAL DRAWINGS AND THE EQUIPMENT ACTUALLY SUPPLIED AND TO CONFIRM THE CORRECTNESS OF ANY DIMENSIONS INDICATED HEREIN.

PLUMBING ROUGH-IN PLAN 1/4"=1'-0" A

EQUIP #	EQUIPMENT ITEM	TYPE	ELEVATION	REMARKS
FS 1	FLOOR SINK			--
FD 1	FLOOR DRAIN			--
HD 1	HUB DRAIN			--
WH 1	WATER HEATER	CW		--
WH 1	WATER HEATER	G	+15" A.F.F.	--
WC 1	WATER CLOSET FLUSH VALVE	CW	+29" A.F.F	BOTH HANDICAP AND REGULAR
UR 1	URINAL FLUSH VALVE	CW	+47" A.F.F.	WALL MOUNTED
UR 1	URINAL WASTE STUB	W	+16-1/2" A.F.F.	WALL MOUNTED
L 1	LAVATORY	TW	+20" A.F.F.	--
L 1	LAVATORY WASTE LINE	W	+16-1/2" A.F.F.	--
S 1	HAND SINK	TW	+18" A.F.F	RIM OF LAV @ +2'-8" A.F.F.
S 2	MOP SINK	W	-6" A.F.F.	RECESSED IN FLOOR
S 2	MOP SINK FAUCET	CW/HW	+36" A.F.F	--
S 2	MOP SINK FAUCET	CW/HW	+42" A.F.F	CLOSET MOP SINK ONLY
S 3	3-COMPARTMENT SINK	W	+19" A.F.F	--

EQUIP #	EQUIPMENT ITEM	TYPE	ELEVATION	REMARKS
S 3	3-COMPARTMENT SINK FAUCET	CW/HW	+38" A.F.F	--
S 4	PREP SINK	W	+19" A.F.F	--
S 4	PREP SINK FAUCET	CW/HW	+38" A.F.F	--
S-513	ICE MAKER	FW	-	VIA SYRUP BUNDLE
C-107	RETHERMALIZER	HW	+8" A.F.F.	
C-107	RETHERMALIZER	G	+12" A.F.F.	
C-046	DOUBLE OPEN FRYER	G	+12" A.F.F.	
S-286	WATER FILTER SYSTEM	CW	+94" A.F.F.	INLET TO & OUTLET FROM FILTER
P-250	UTILITY CHASE FOR M.A.P.S. LINE	FW	CLG.	STUB AT CLG.
P-452	FILTER FOR HOT WATER SYSTEM	CW	+24" A.F.F.	

PLUMBING ROUGH-IN SCHEDULE D

- HOT WATER
- COLD WATER
- TEMPERED WATER
- GAS
- FLOOR DRAIN
- FLOOR SINK
- HUB DRAIN
- WASTE OUTLET
- FLOOR CLEANOUT
- WALL CLEANOUT
- FILTERED WATER
- VENT UP FROM UNDER SLAB
- WATER LINE THRU FLOOR.

SYMBOL LEGEND C

1. ALL DIMENSIONS TO FLOOR SINKS, FLOOR DRAINS AND HUB DRAINS ARE TO CENTER OF FIXTURE.
2. IT IS THE RESPONSIBILITY OF THE CONTRACTOR TO COORDINATE THIS DATA ON THE LOCATION OF ALL PLUMBING ROUGH-INS WITH INFORMATION PROVIDED ON THE ARCHITECTURAL AND STRUCTURAL DRAWINGS AND THE EQUIPMENT ACTUALLY SUPPLIED AND TO CONFIRM THE CORRECTNESS OF ANY DIMENSIONS INDICATED HEREIN.

* CHILLED & FILTERED.

PLUMBING ROUGH-IN NOTES B

MARK D. MCCLUGGAGE AIA, CCS
1535 E. Douglas Wichita, KS 67211
Tel: (316) 265-5367
Fax: (316) 265-5366
www.gmrv.com
MAINE LIC. # ARC-2323

DEVITA
ATLANTA • GREENVILLE • RICHMOND
877.4.DEVITA • corp@devitainc.com
DeVita & Associates, Inc. Project - 16002-30
Drawn By: MAS Checked By: KFM

STATE OF MAINE
ERIC MENSCHEN
10190
LICENSED
PROFESSIONAL ENGINEER
7-8-16

CONTRACT DATE:	07.06.2016
BUILDING TYPE:	CONVERSION
PLAN VERSION:	FEBRUARY 2015
SITE NUMBER:	XXX-XXX
STORE NUMBER:	XXXXX

TACO BELL

1363 WASHINGTON AVE.
PORTLAND, ME

TACO BELL
CONVERSION
LIVE MAS - MEDIUM40

PLUMBING ROUGH-IN PLAN

P4.0

PLOT DATE: